Project Location Map

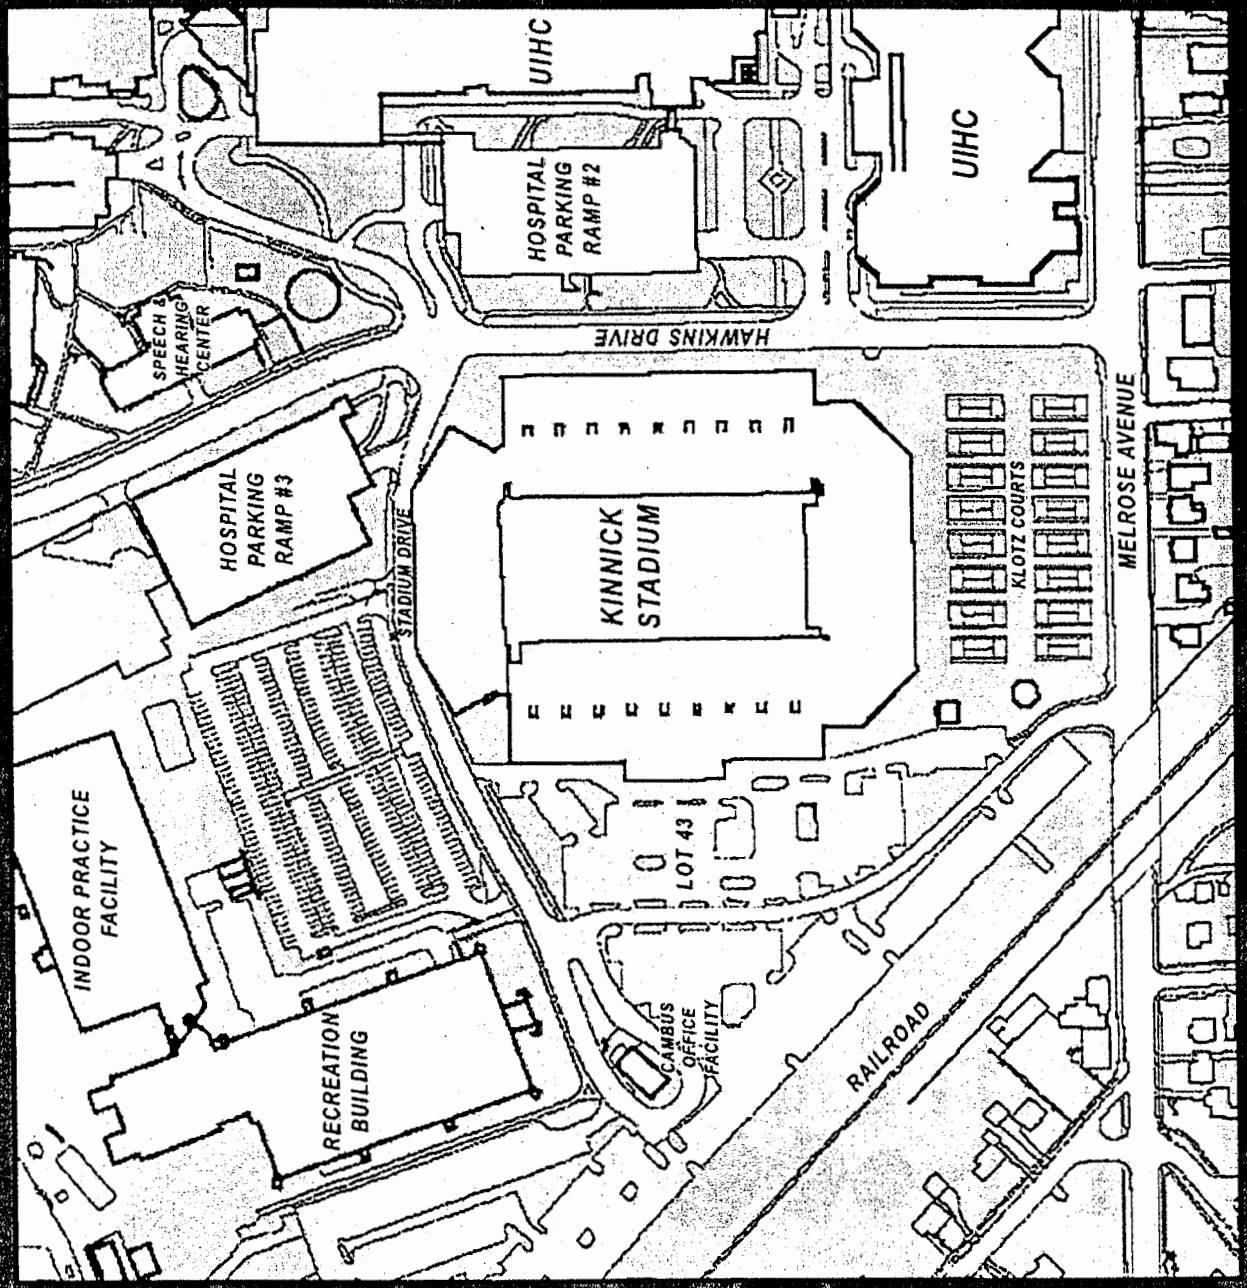

KINNICK STADIUM RENOVATION

Proposed Site Plan

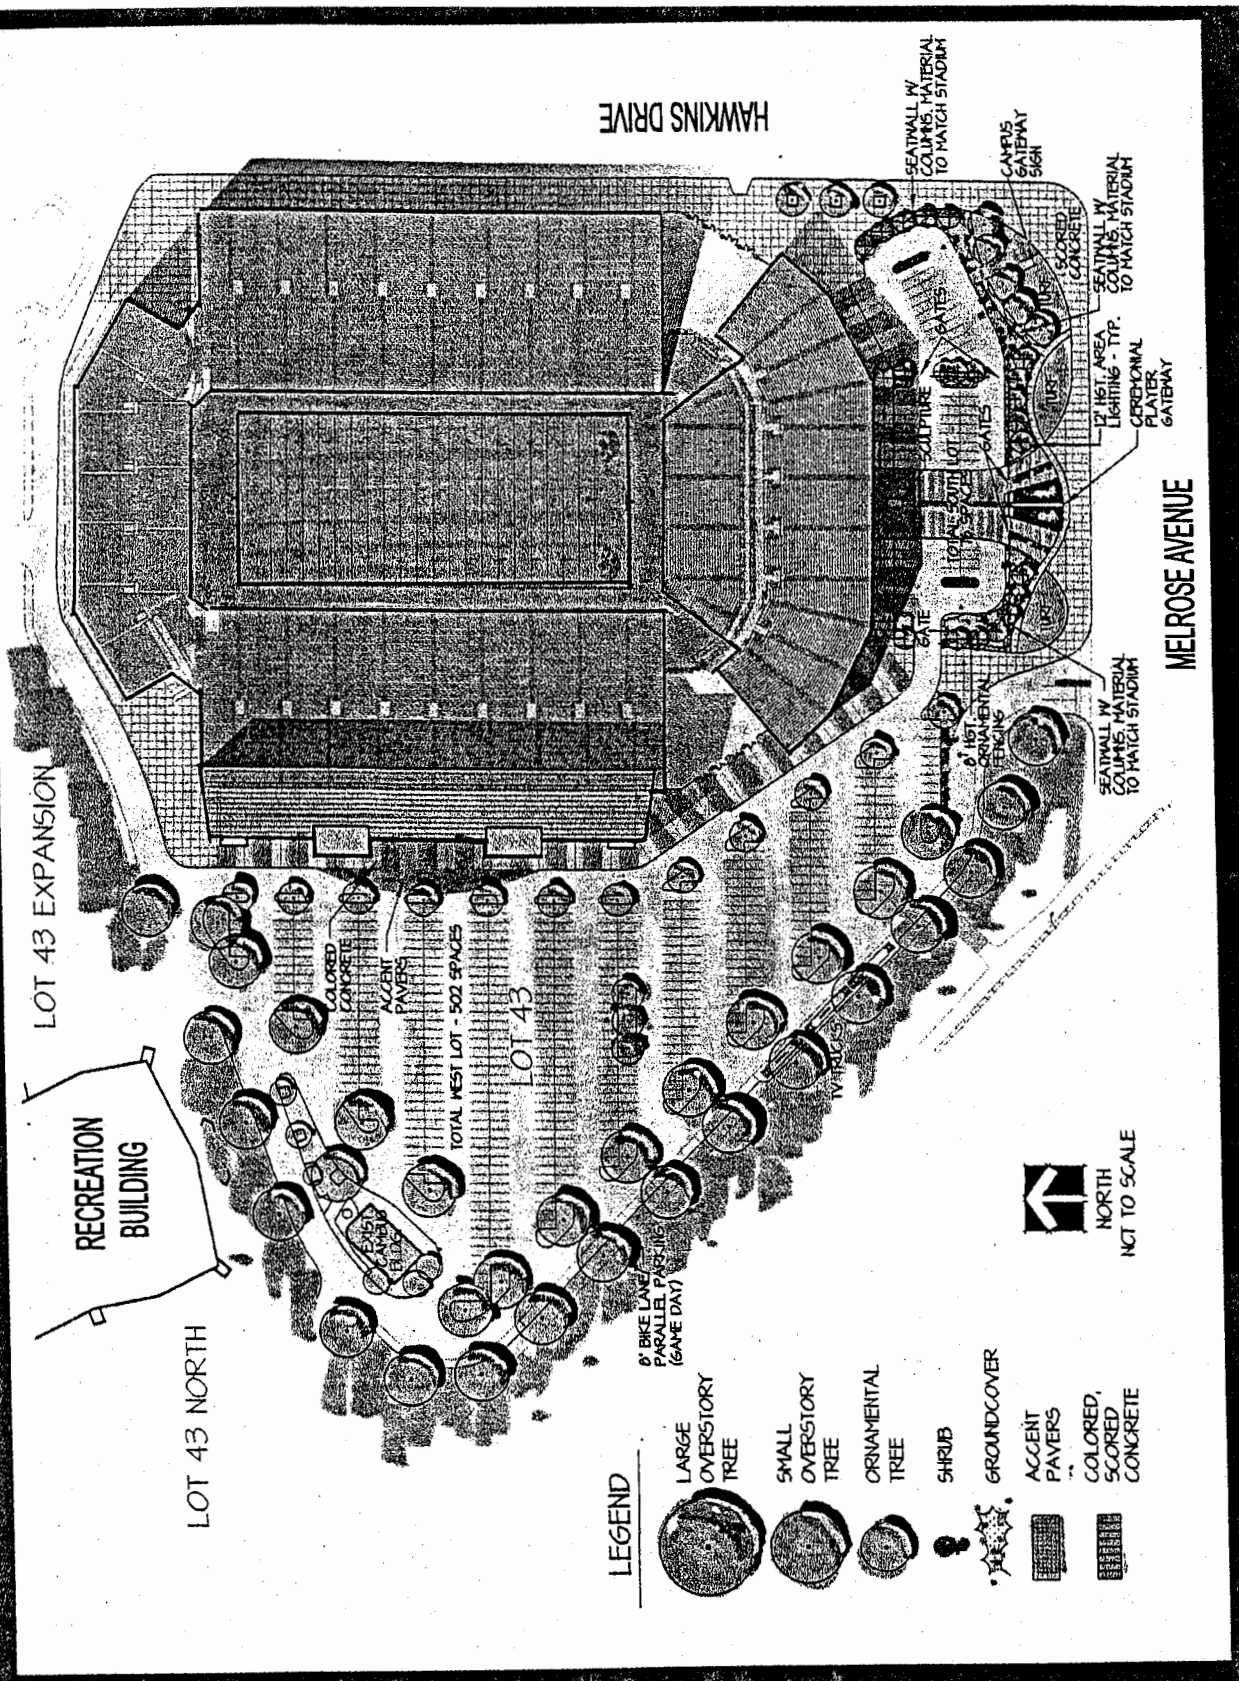

Section At South Bowl

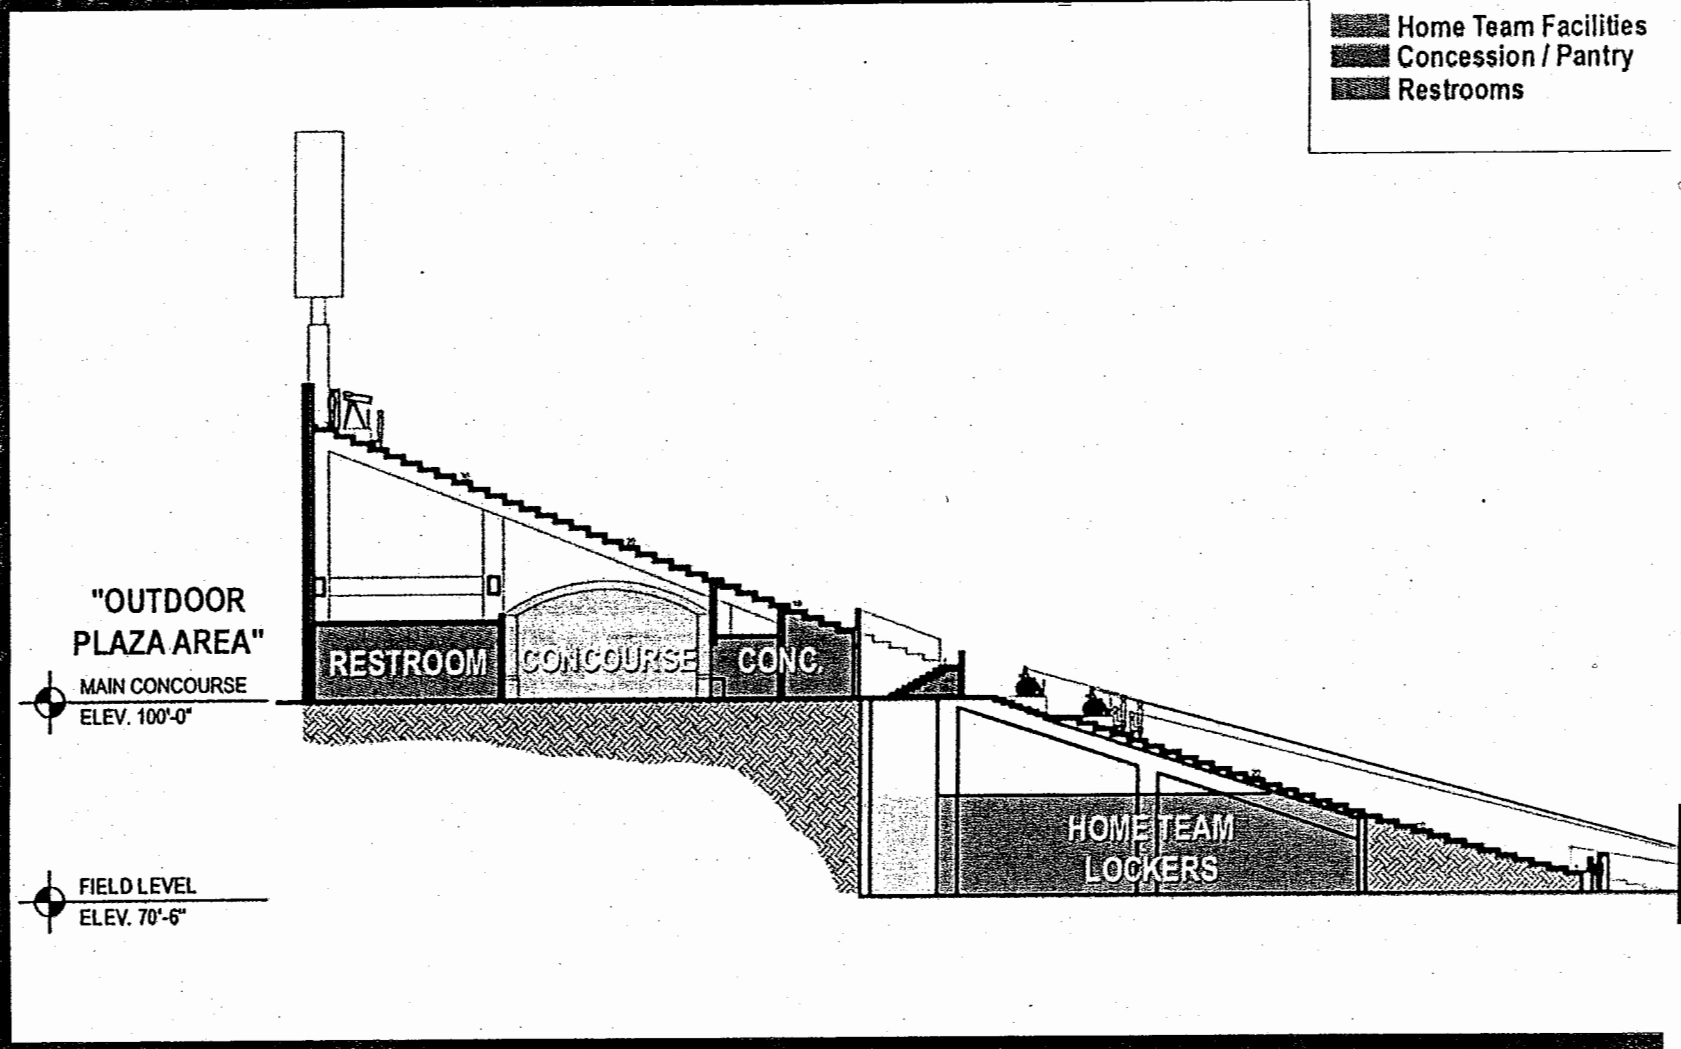

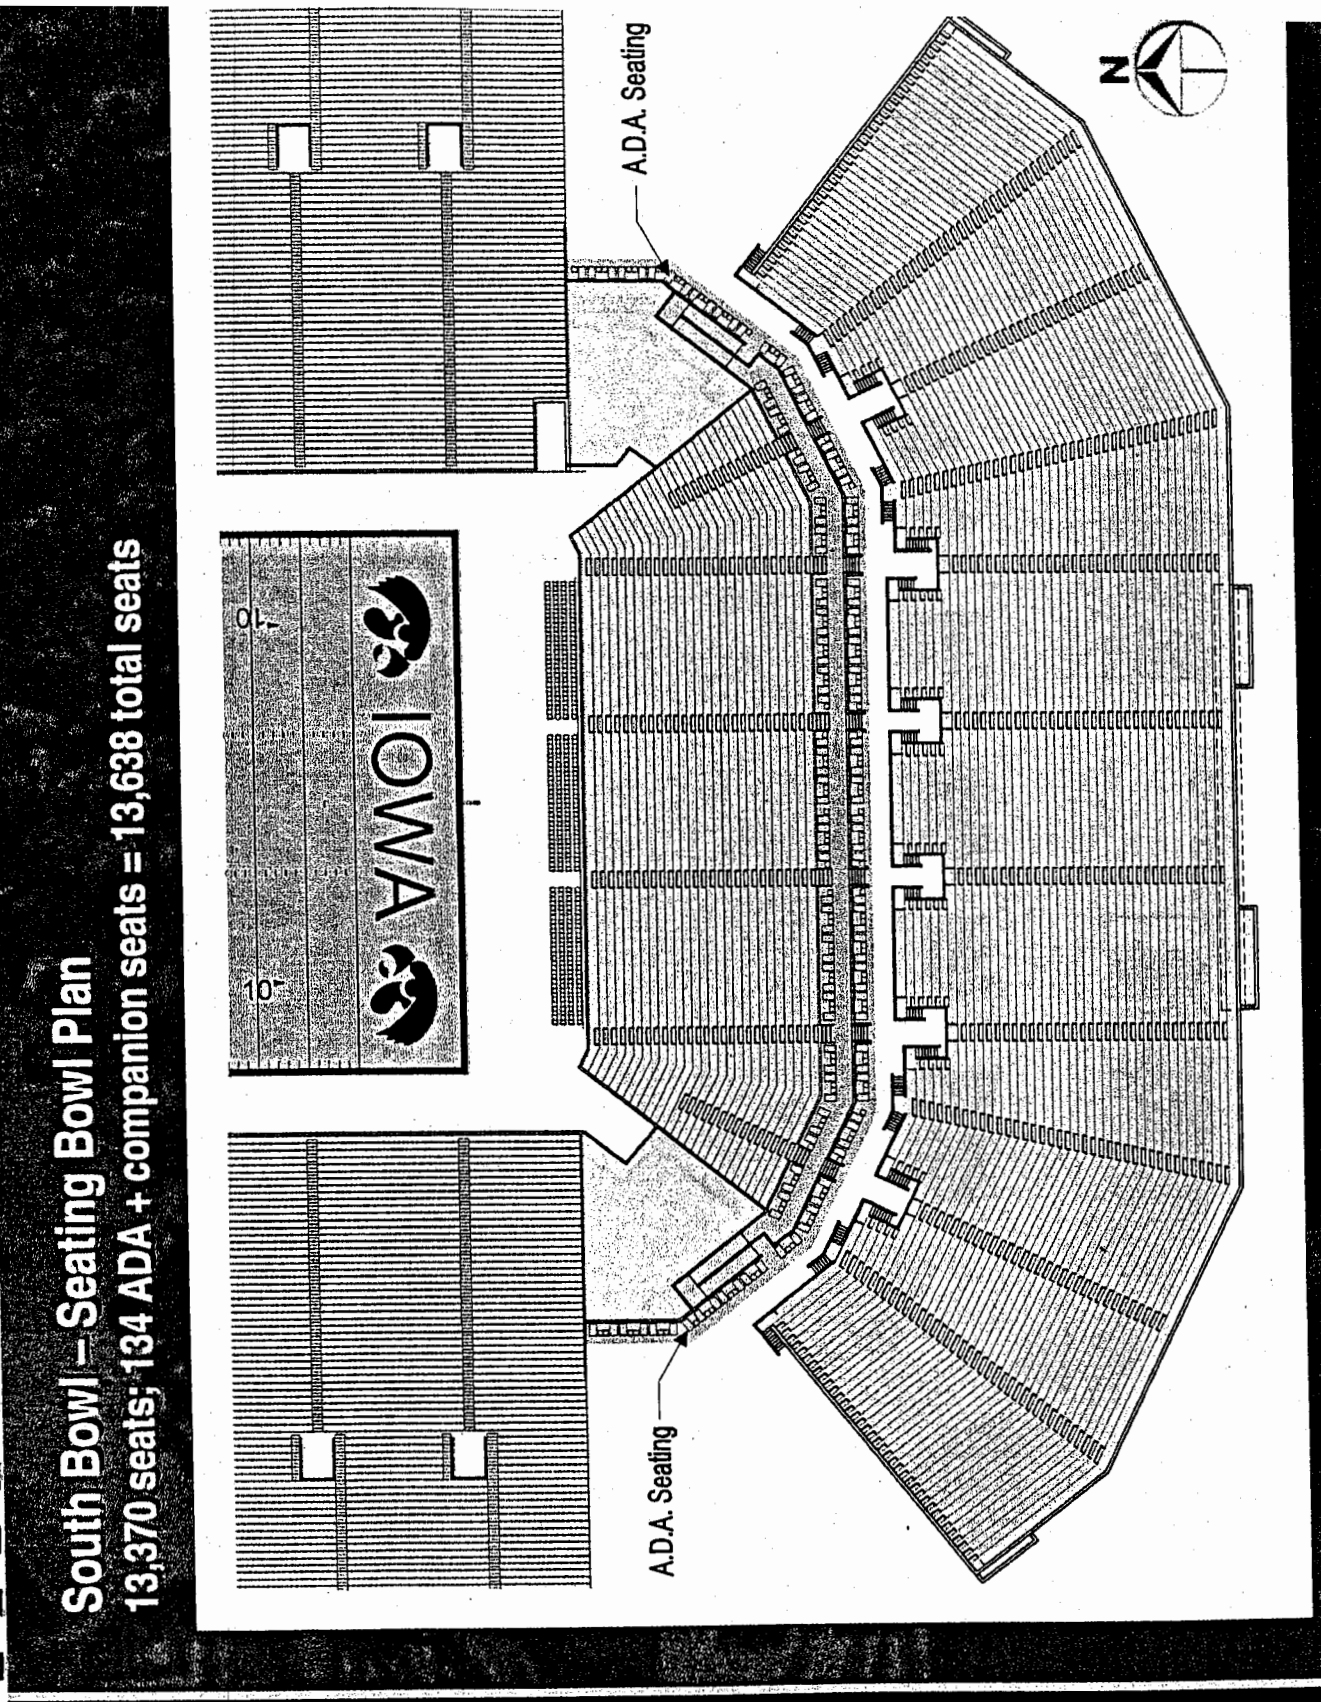
South Bowl – Seating Bowl Plan
13,370 seats; 134 ADA + companion seats = 13,638 total seats
A.D.A. Seating
A.D.A. Seating
IOWA
10'
10'
N

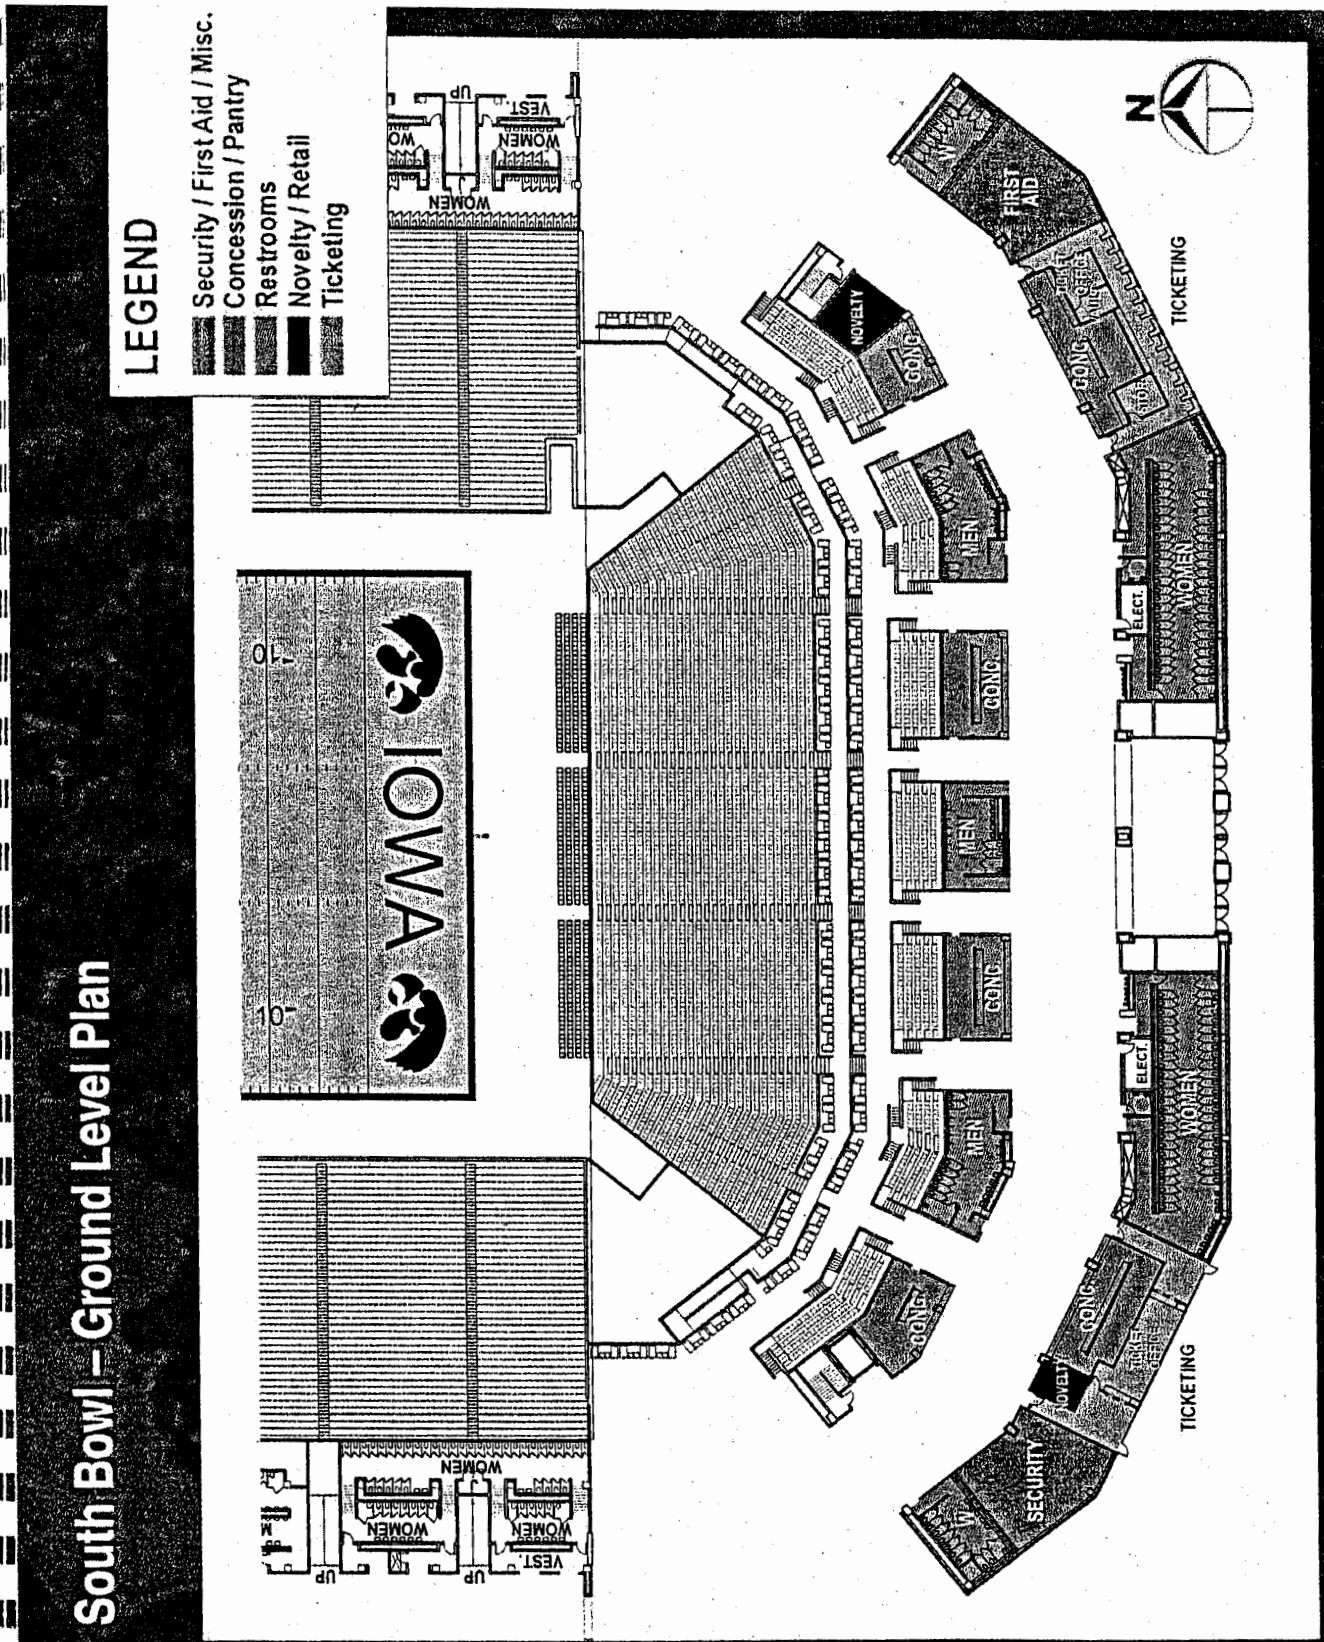
South Bowl – Ground Level Plan
LEGEND
Security / First Aid / Misc.
Concession / Pantry
Restrooms
Novelty / Retail
Ticketing
IOWA
10
10
WOMEN
WOMEN
WOMEN
WOMEN
WOMEN
WOMEN
VEST
VEST
UP
UP
UP
MEN
MEN
MEN
MEN
CONC
CONC
CONC
CONC
CONC
CONC
NOVELTY
NOVELTY
FIRST AID
SECURITY
ELECT.
ELECT.
TICKETING
TICKETING
N

South Bowl – Field Level Plan

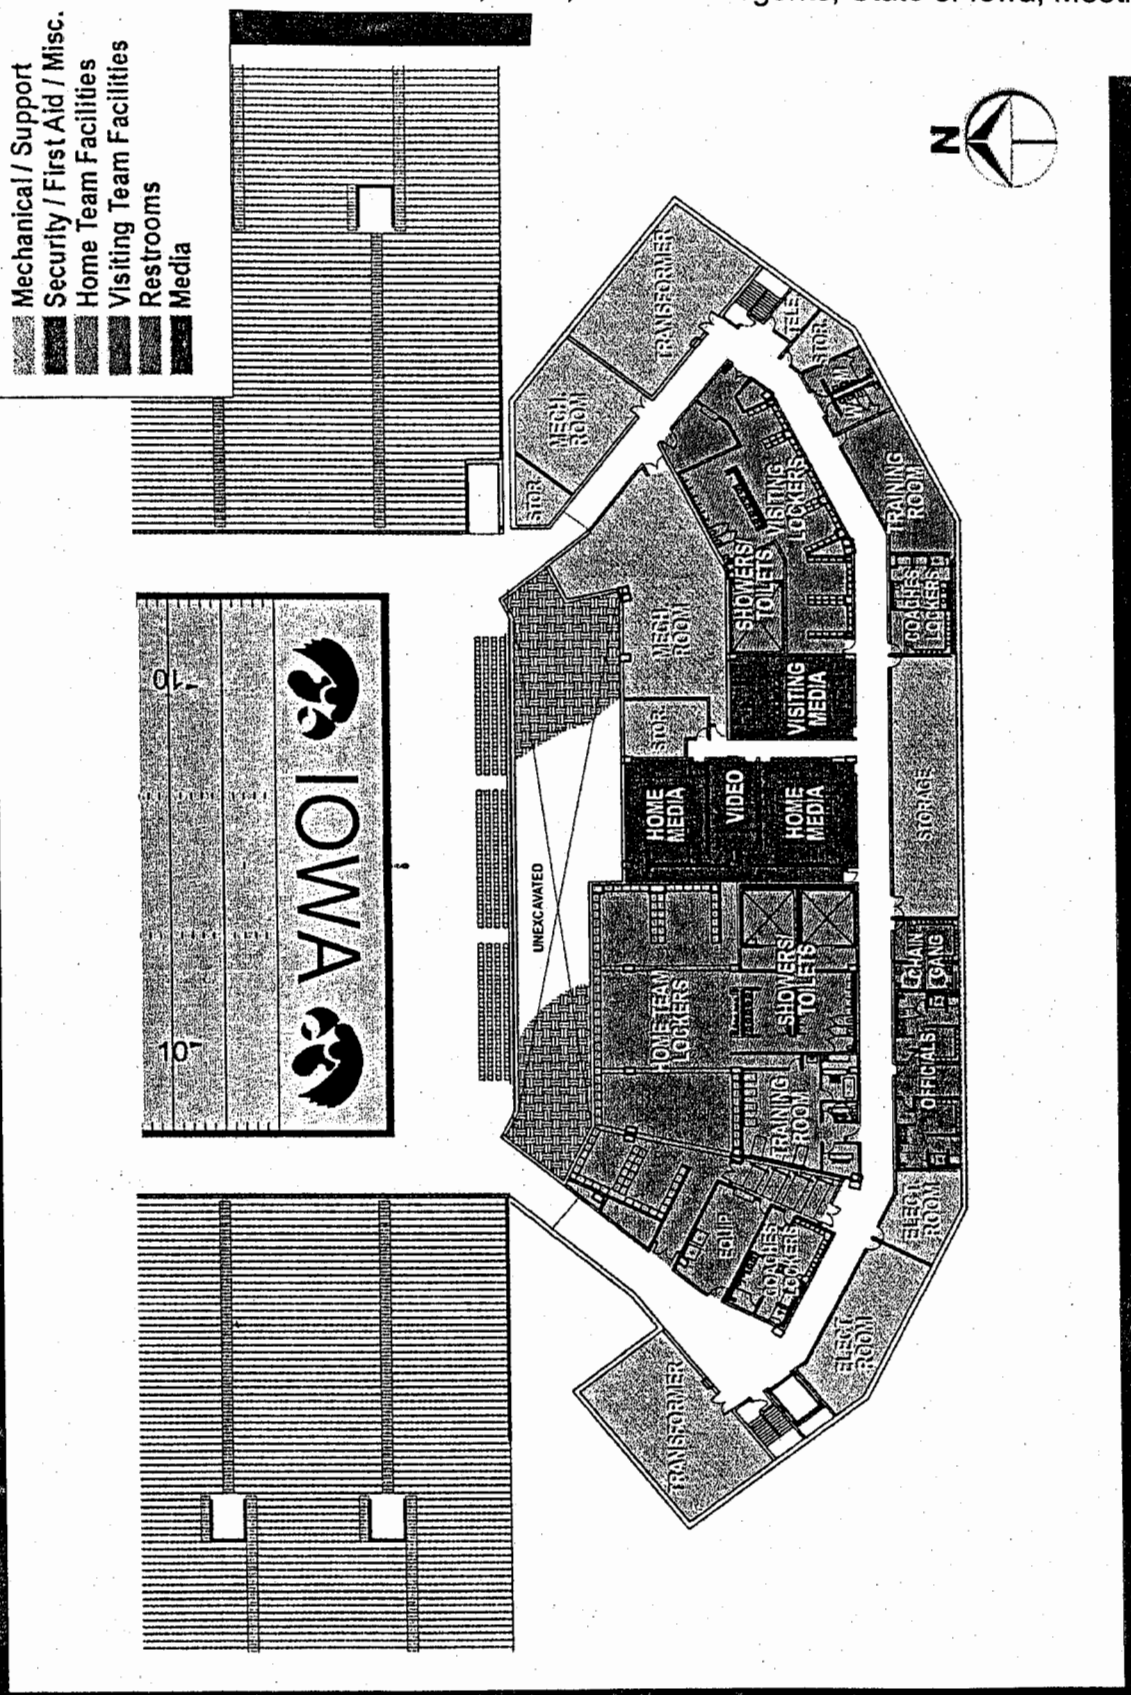

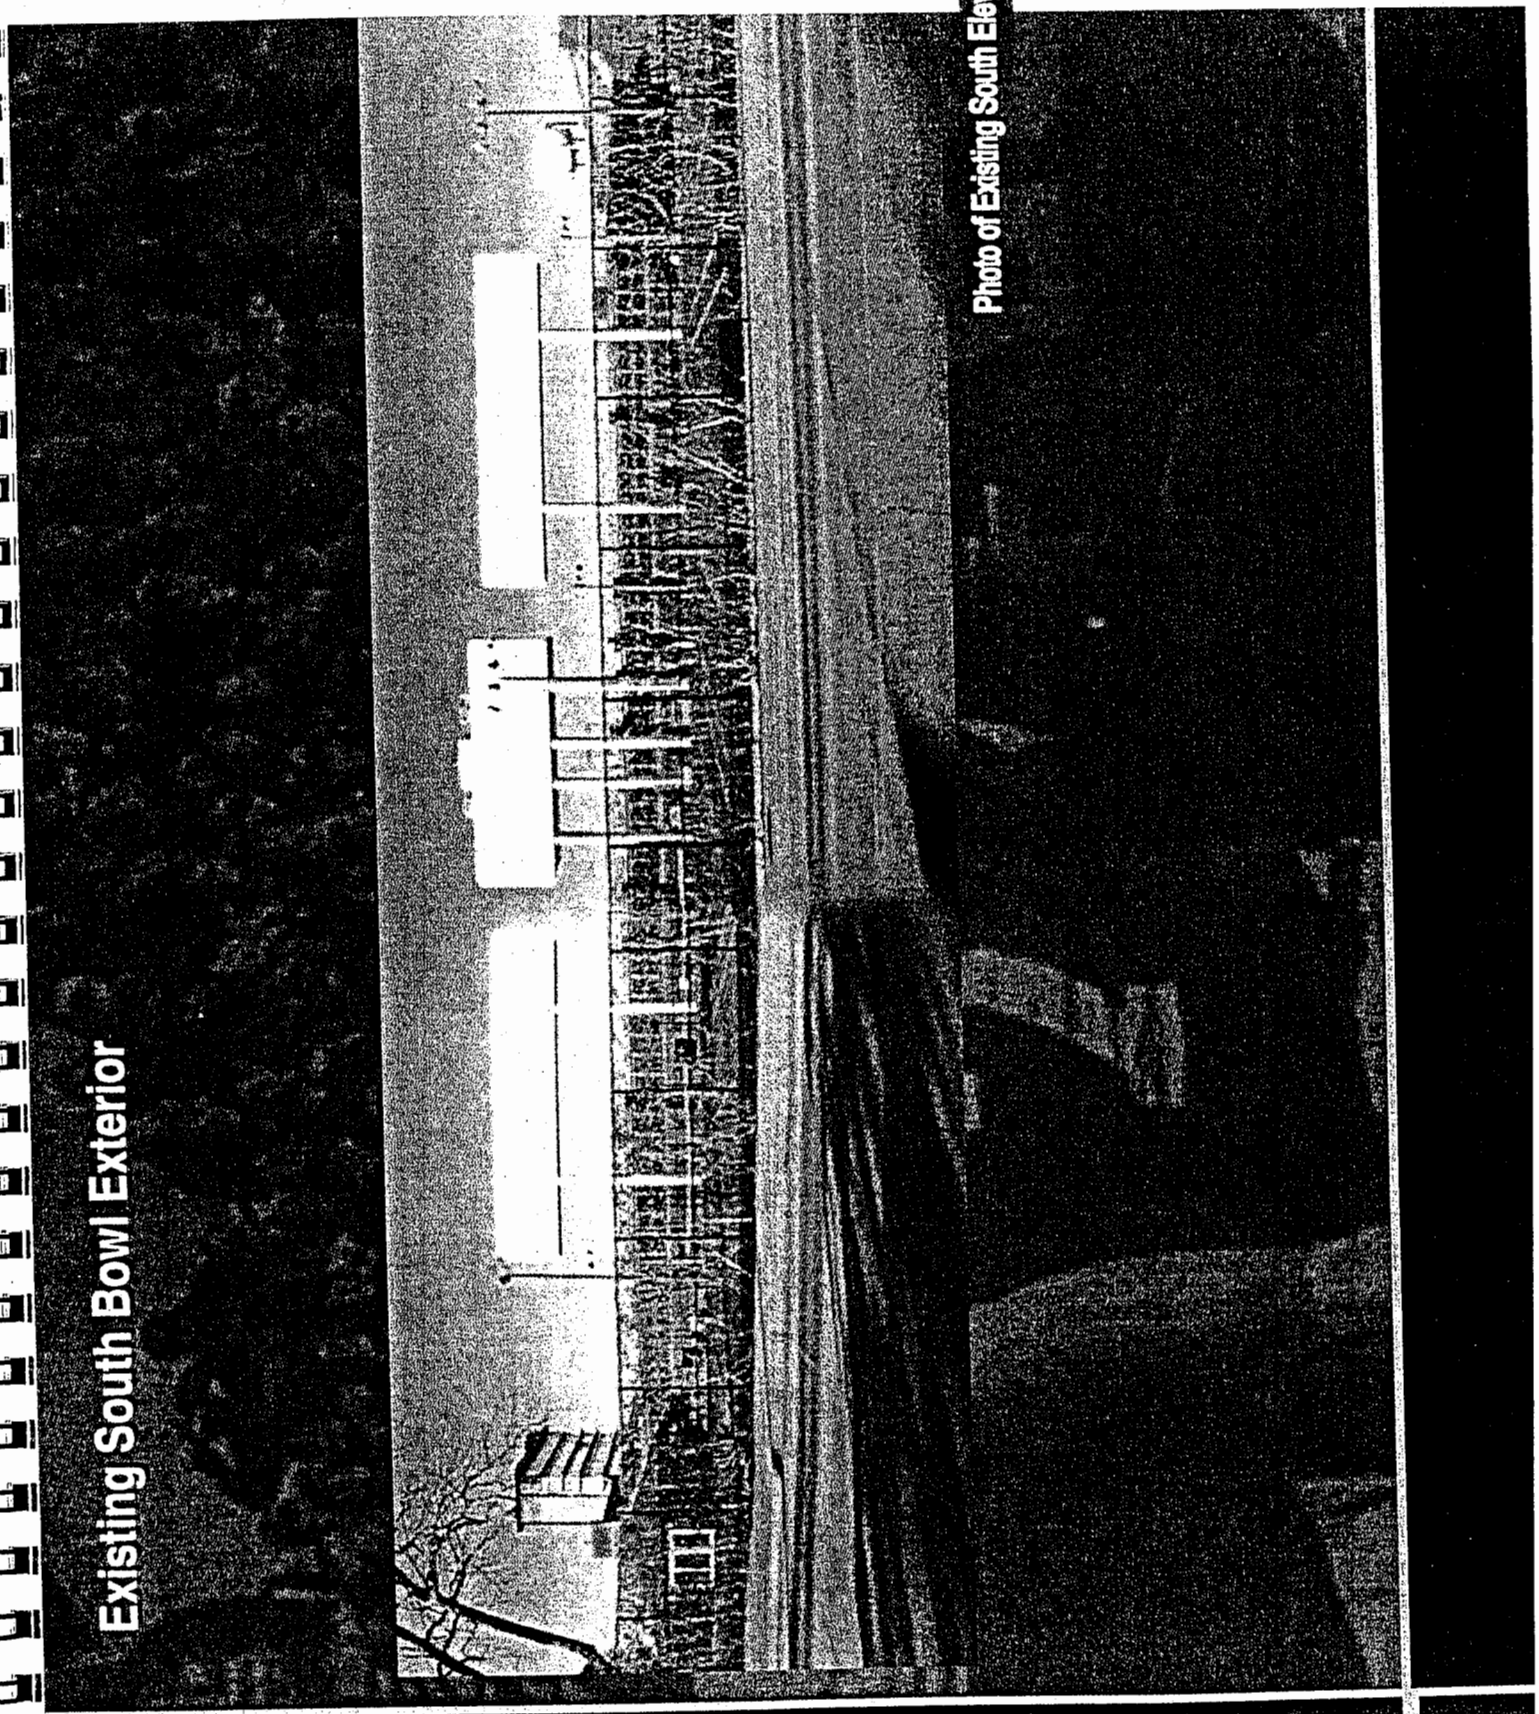
Existing South Bowl Exterior
Photo of Existing South Eleva

Proposed South Bowl Exterior Elevation

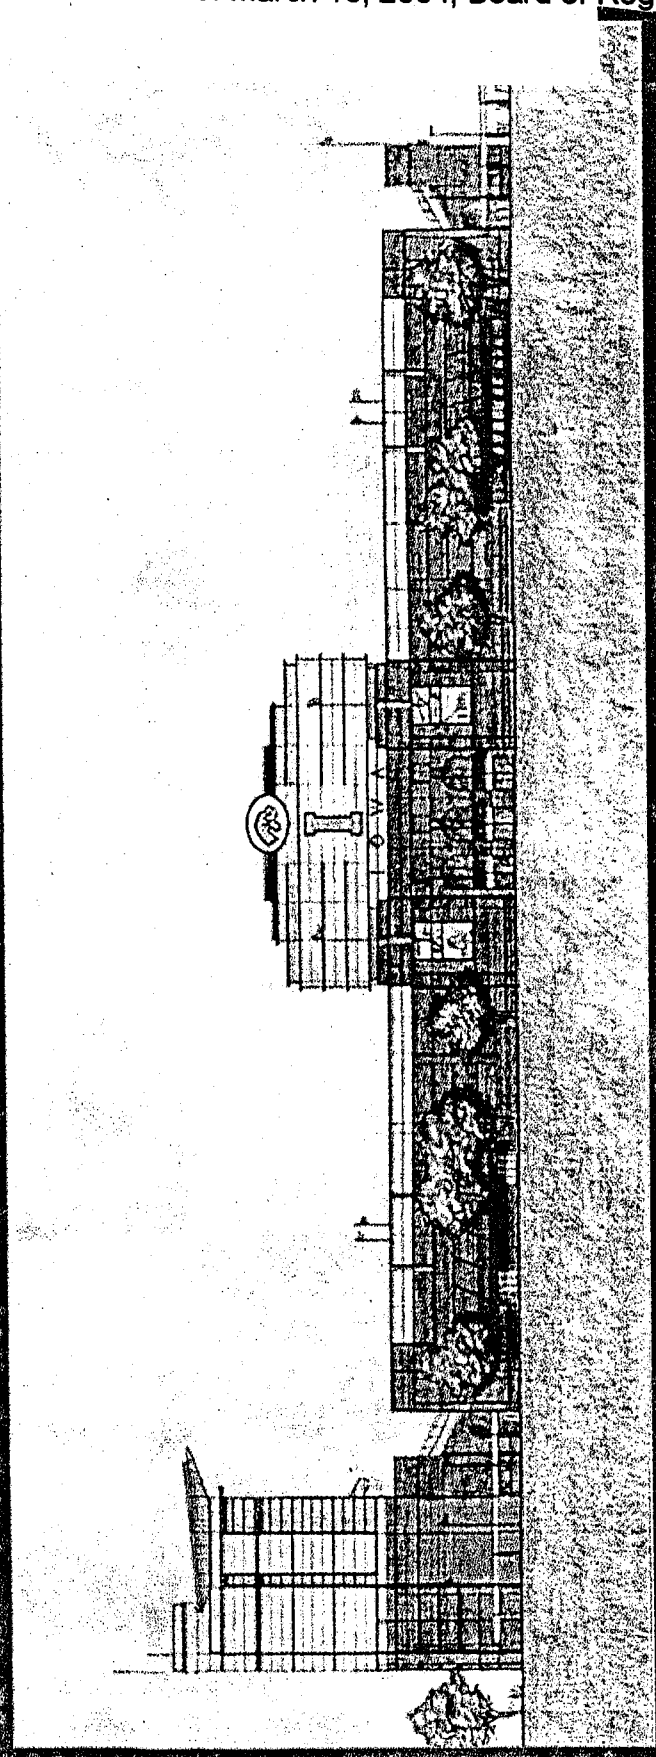

Proposed South Elevation

Press Box Section At 50-Yard Line

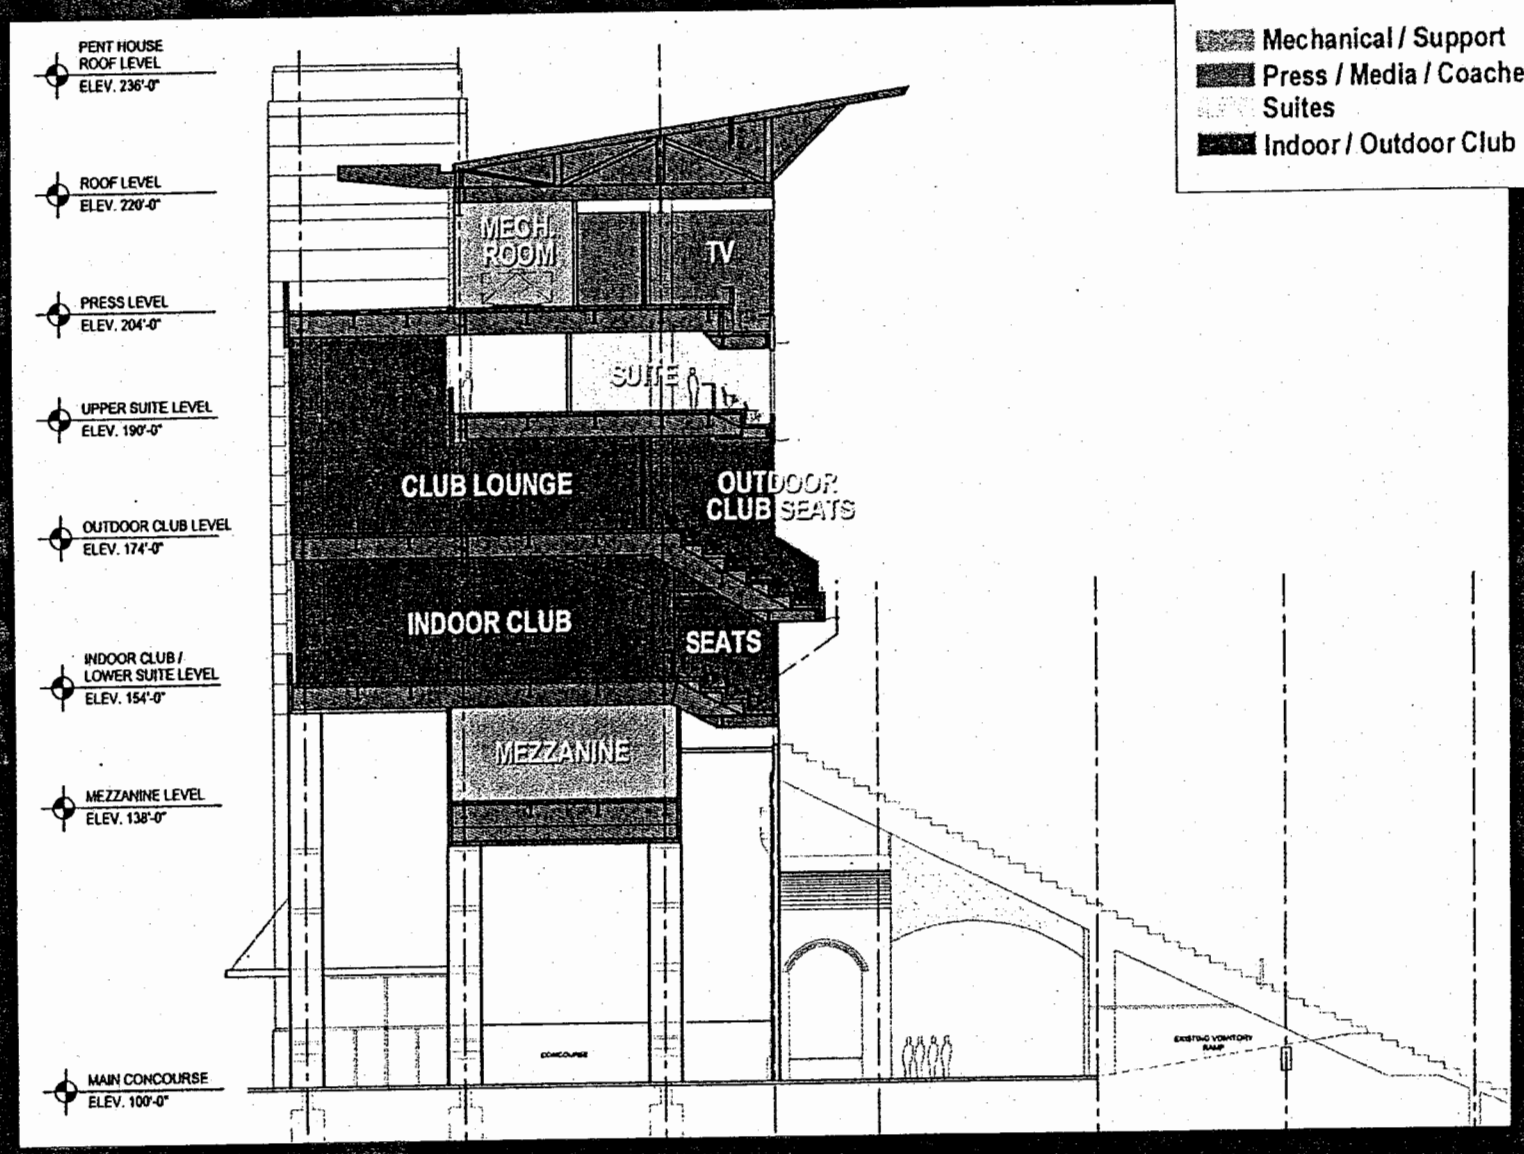

Level 1 – Indoor Club / Lower Suite Level

310 Indoor Club Seats; 288 Suite Seats (16 Suites)

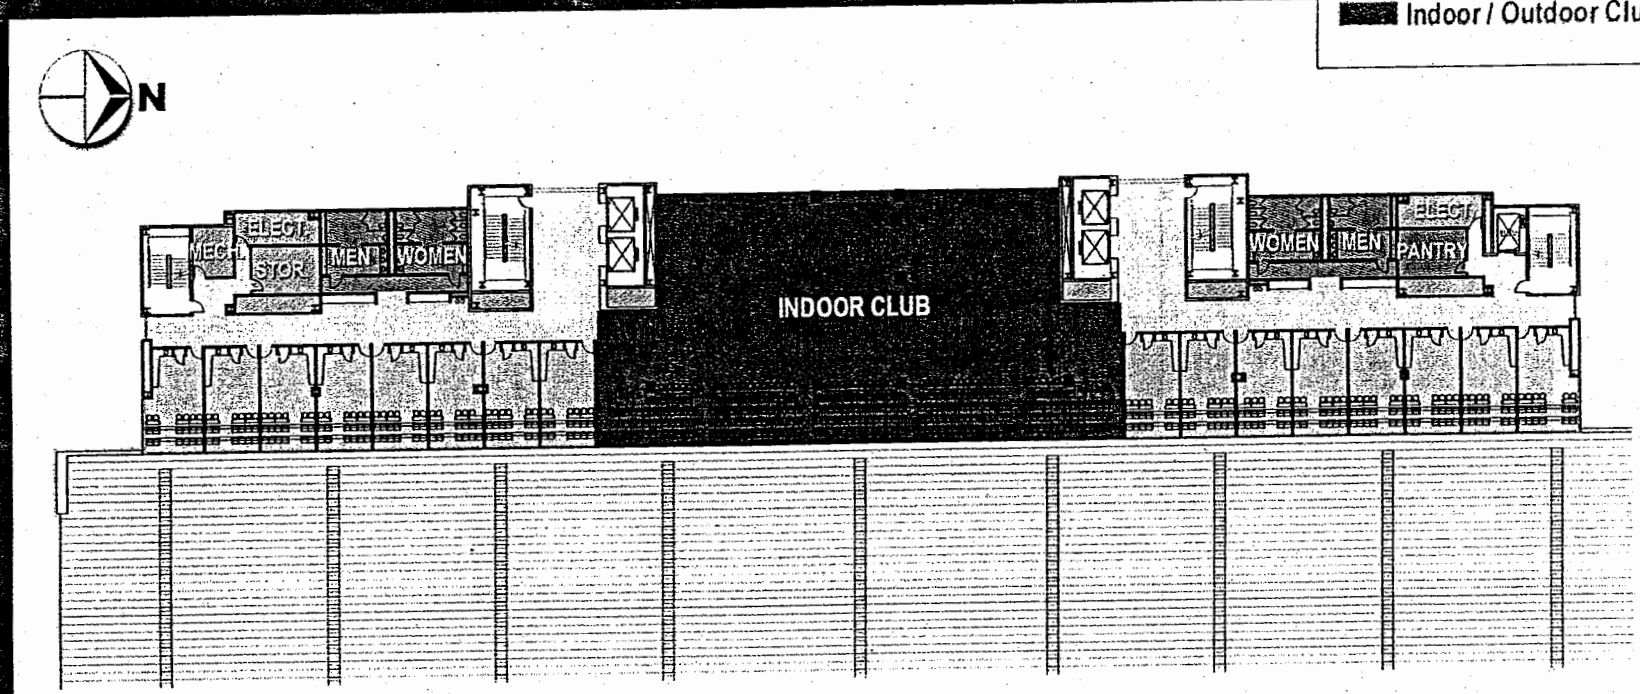

LEGEND

- Mechanical / Support
- Concession / Pantry
- Restrooms
- Suites
- Indoor / Outdoor Club

Level 2 – Outdoor Club Level

1,150 Outdoor Club Seats

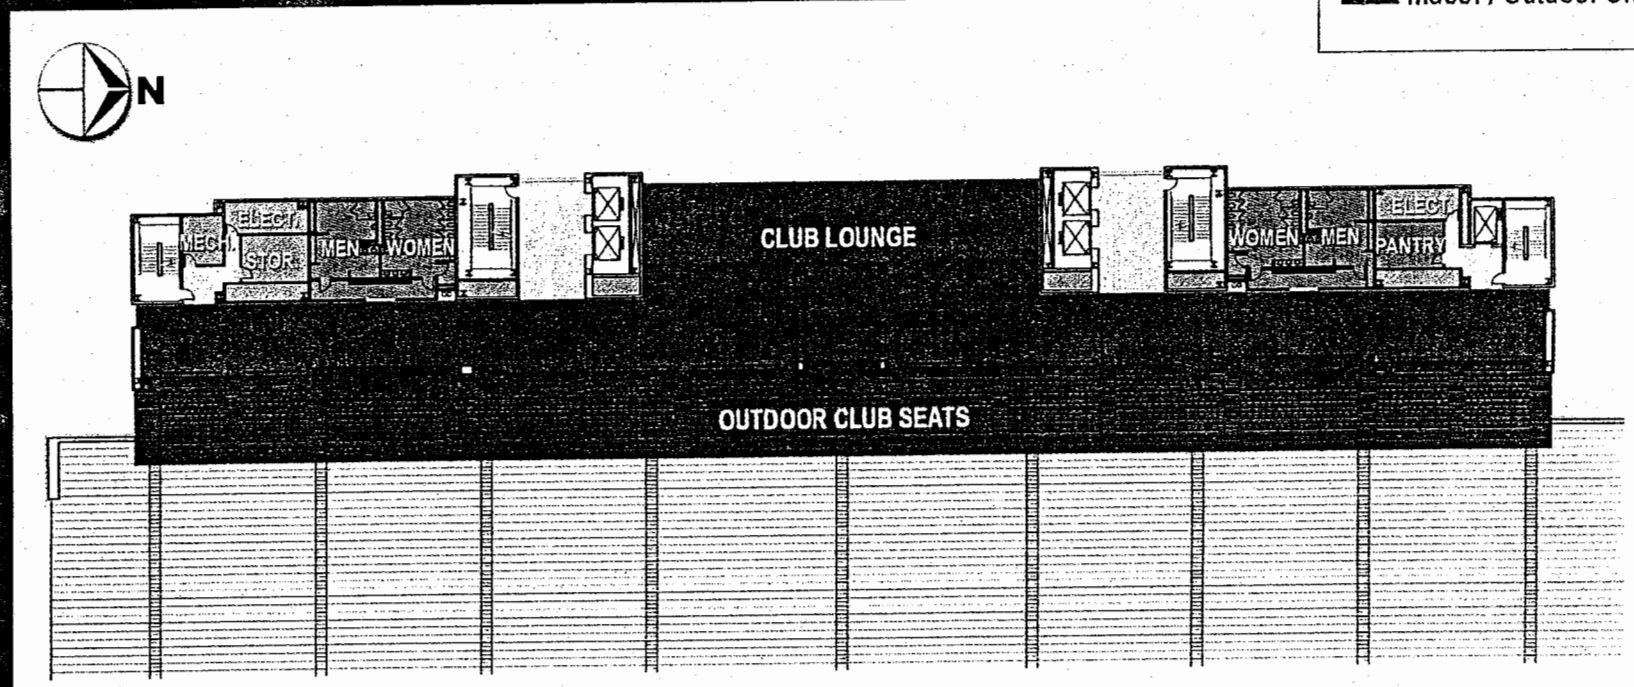

LEGEND

- Mechanical / Support
- Concession / Pantry
- Restrooms
- Indoor / Outdoor Club

Level 3 – Upper Suite Level

376 Revenue Generating Suite Seats (23 Suites)

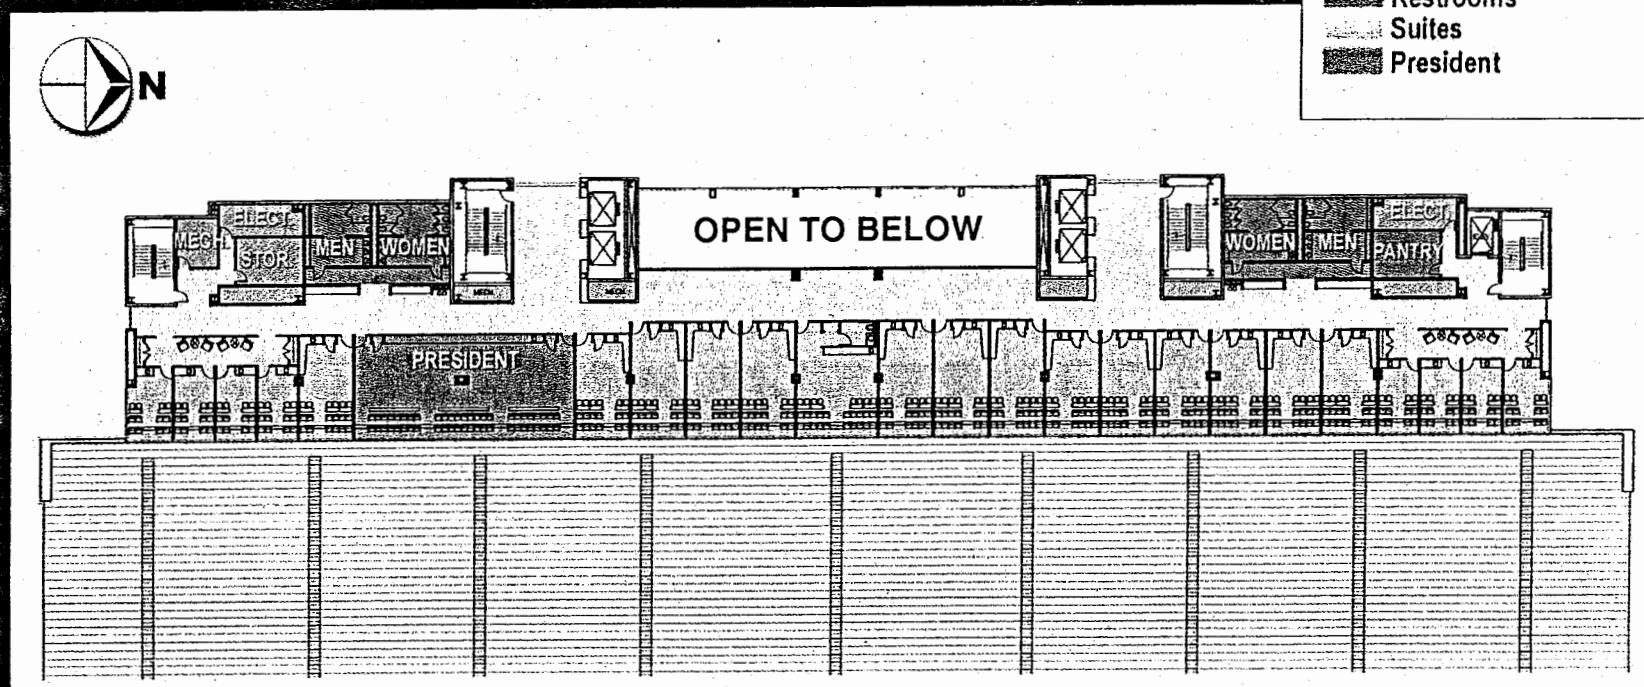

Level 4 – Press Level

17 Revenue Generating Seats (1 Suite)

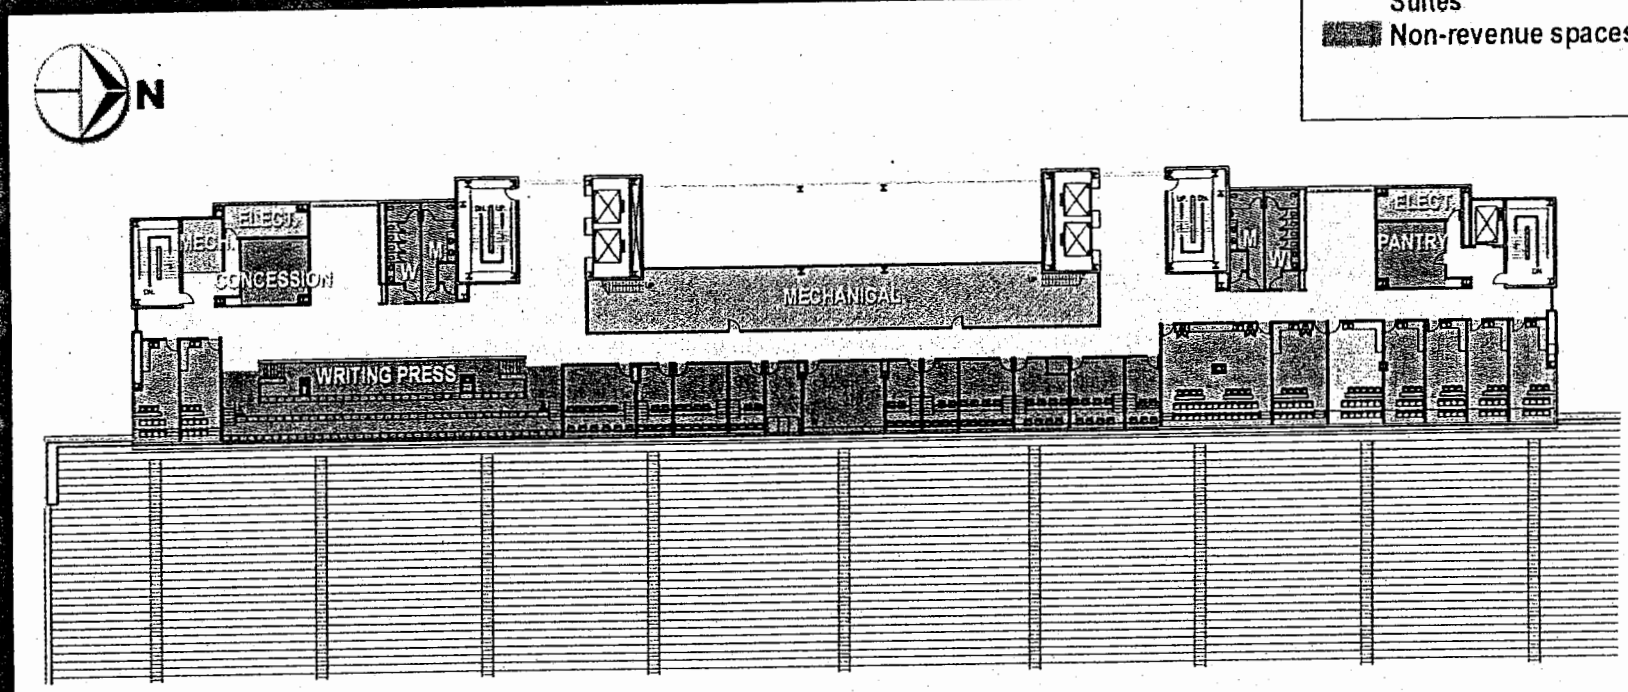

LEGEND

- Mechanical / Support
- Concession / Pantry
- Restrooms
- Press / Media / Coache Suites
- Non-revenue spaces

Existing Press Box – West Side

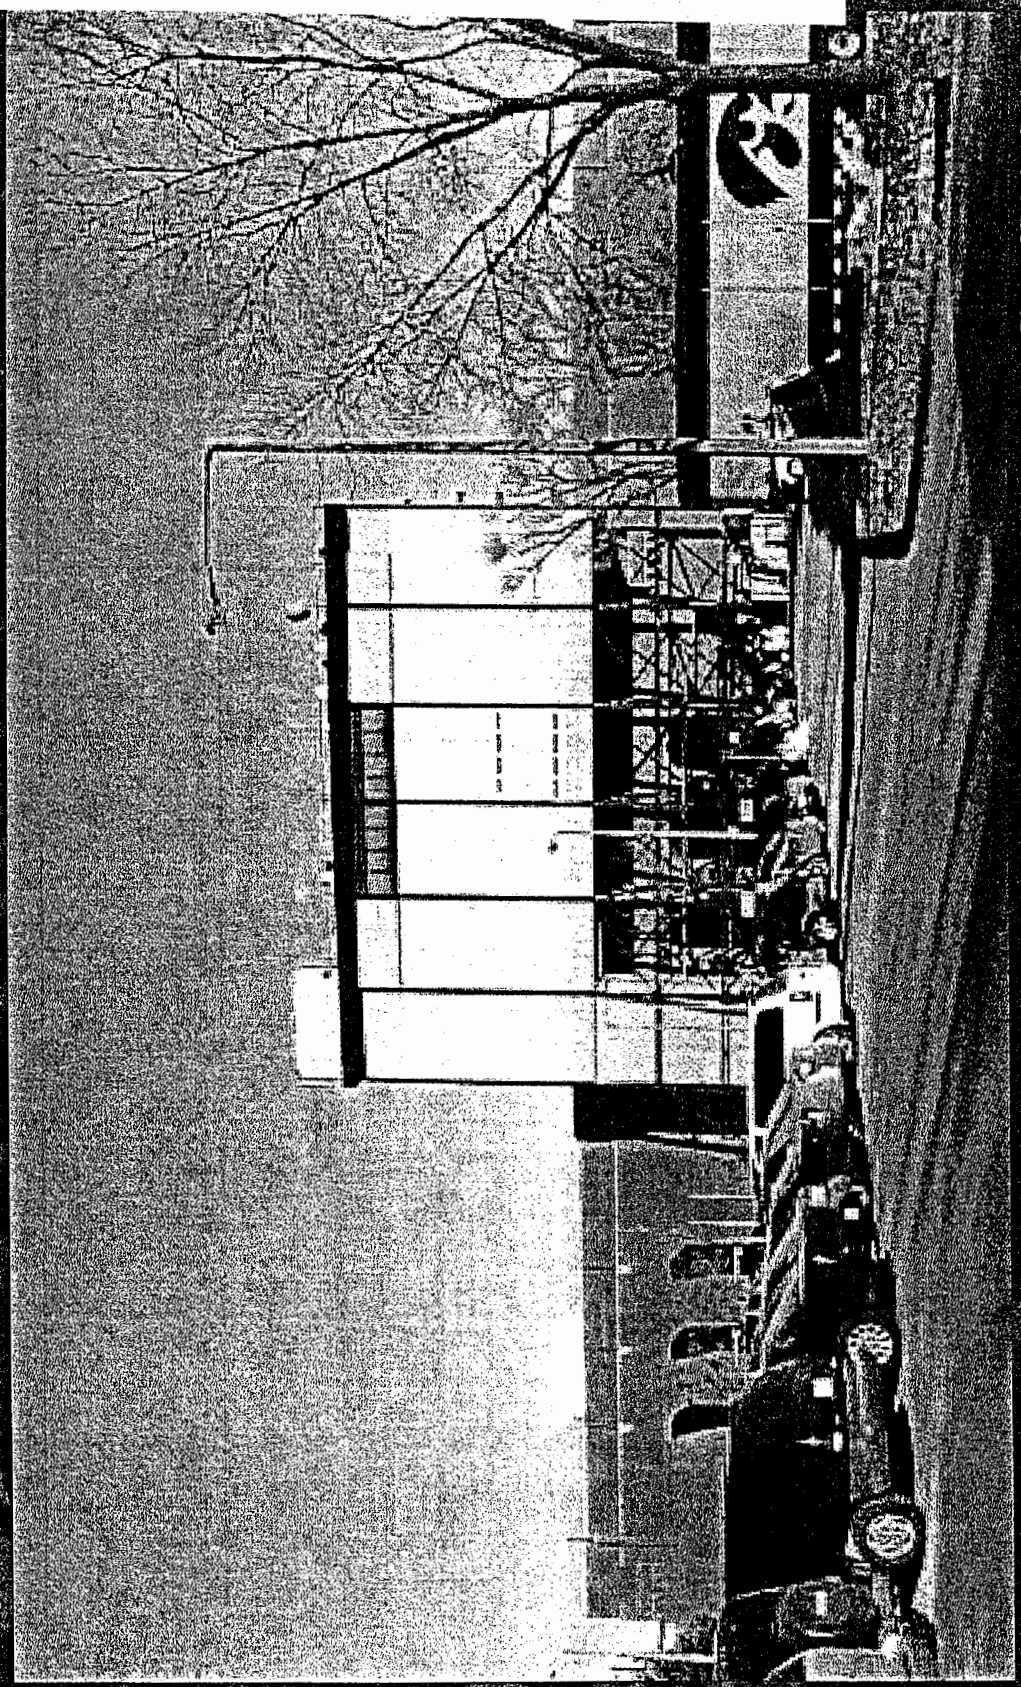

Photo of Existing Press Box

Proposed Press Box Elevation – West Side

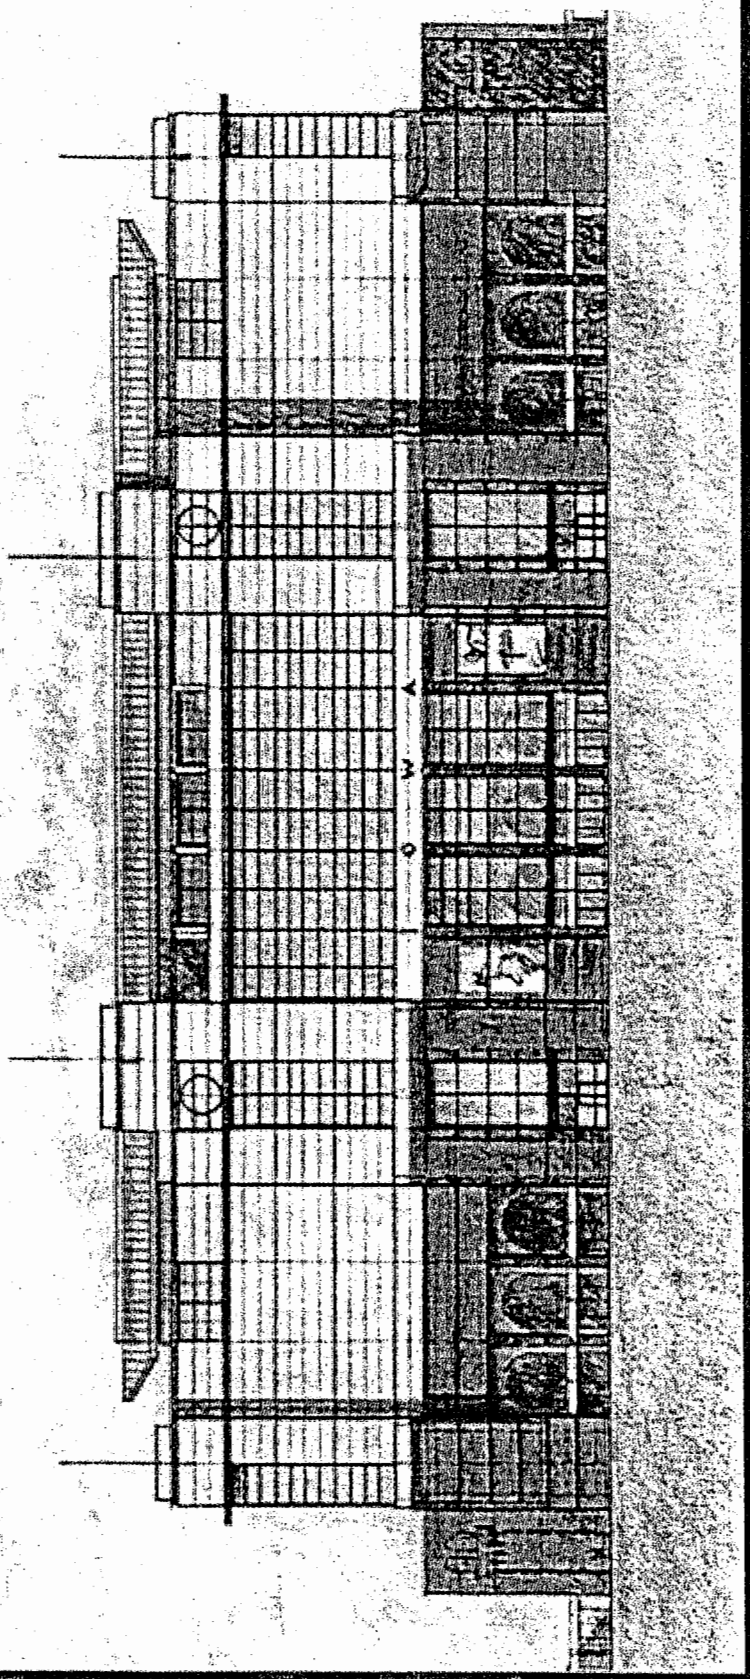

Existing Press Box – From Field

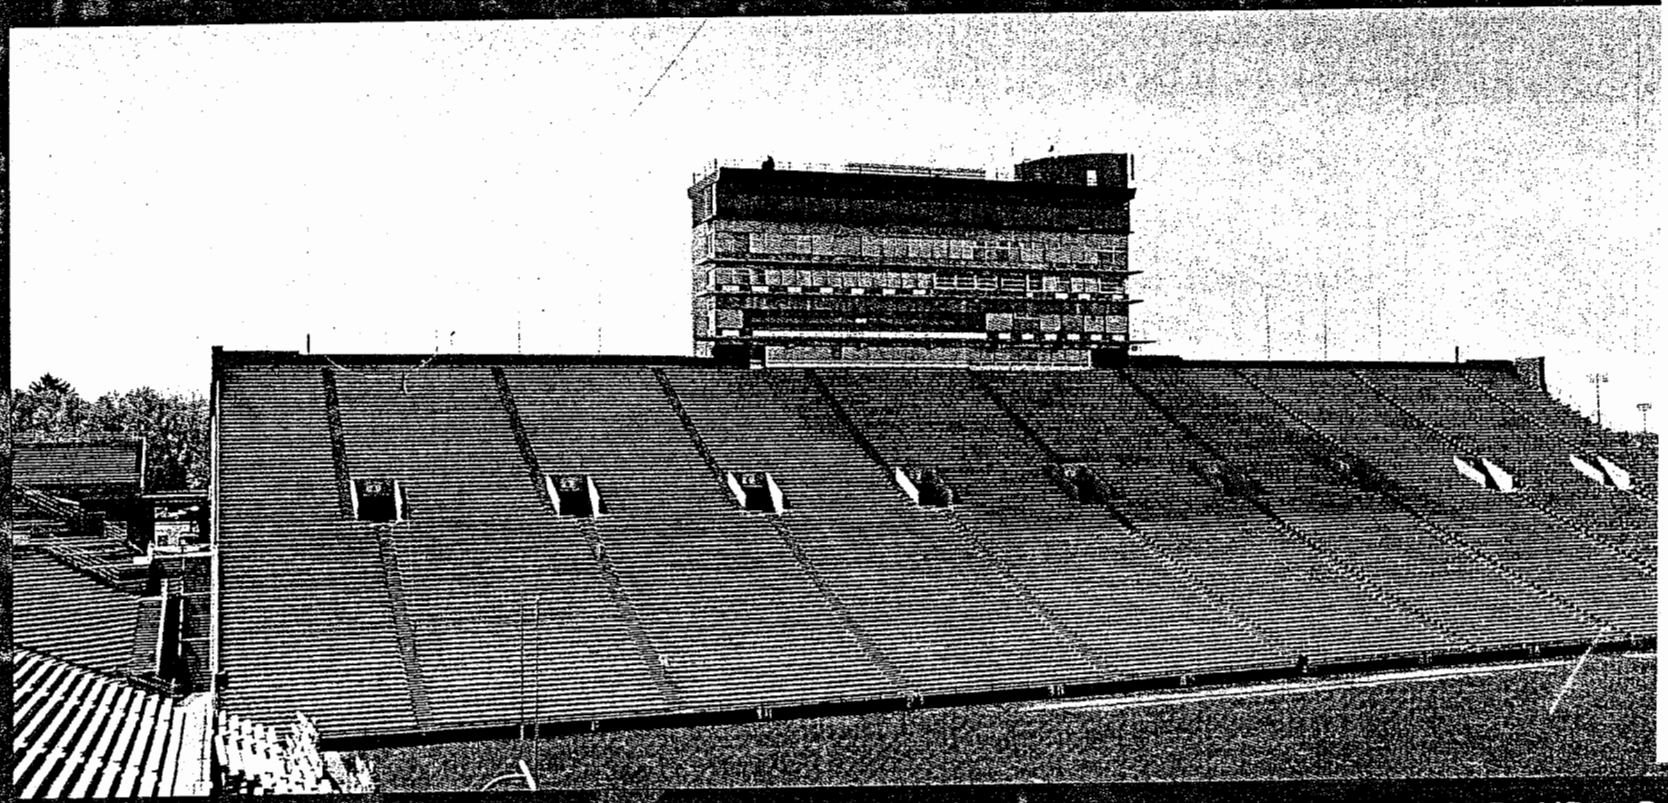

Photo of Existing West Seating Bowl / Press Box

Proposed Press Box Elevation – From Field

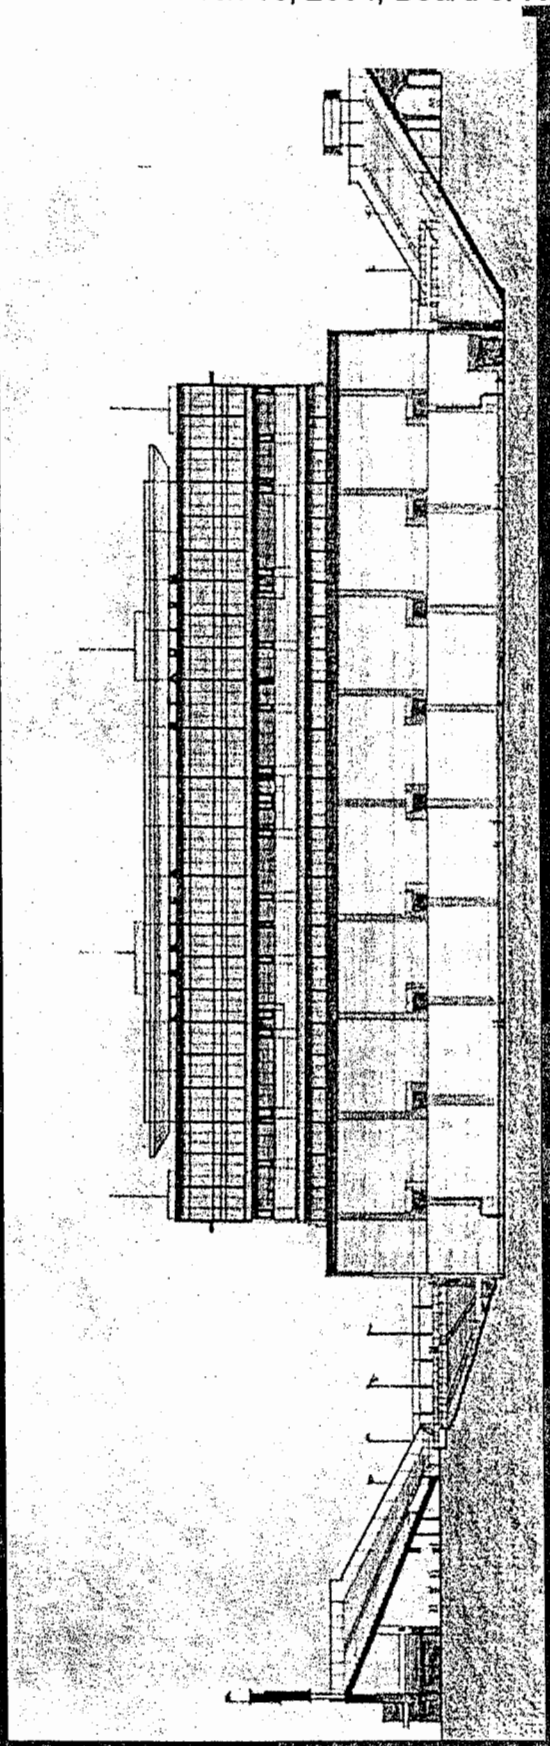

Proposed East Elevation of Press Box

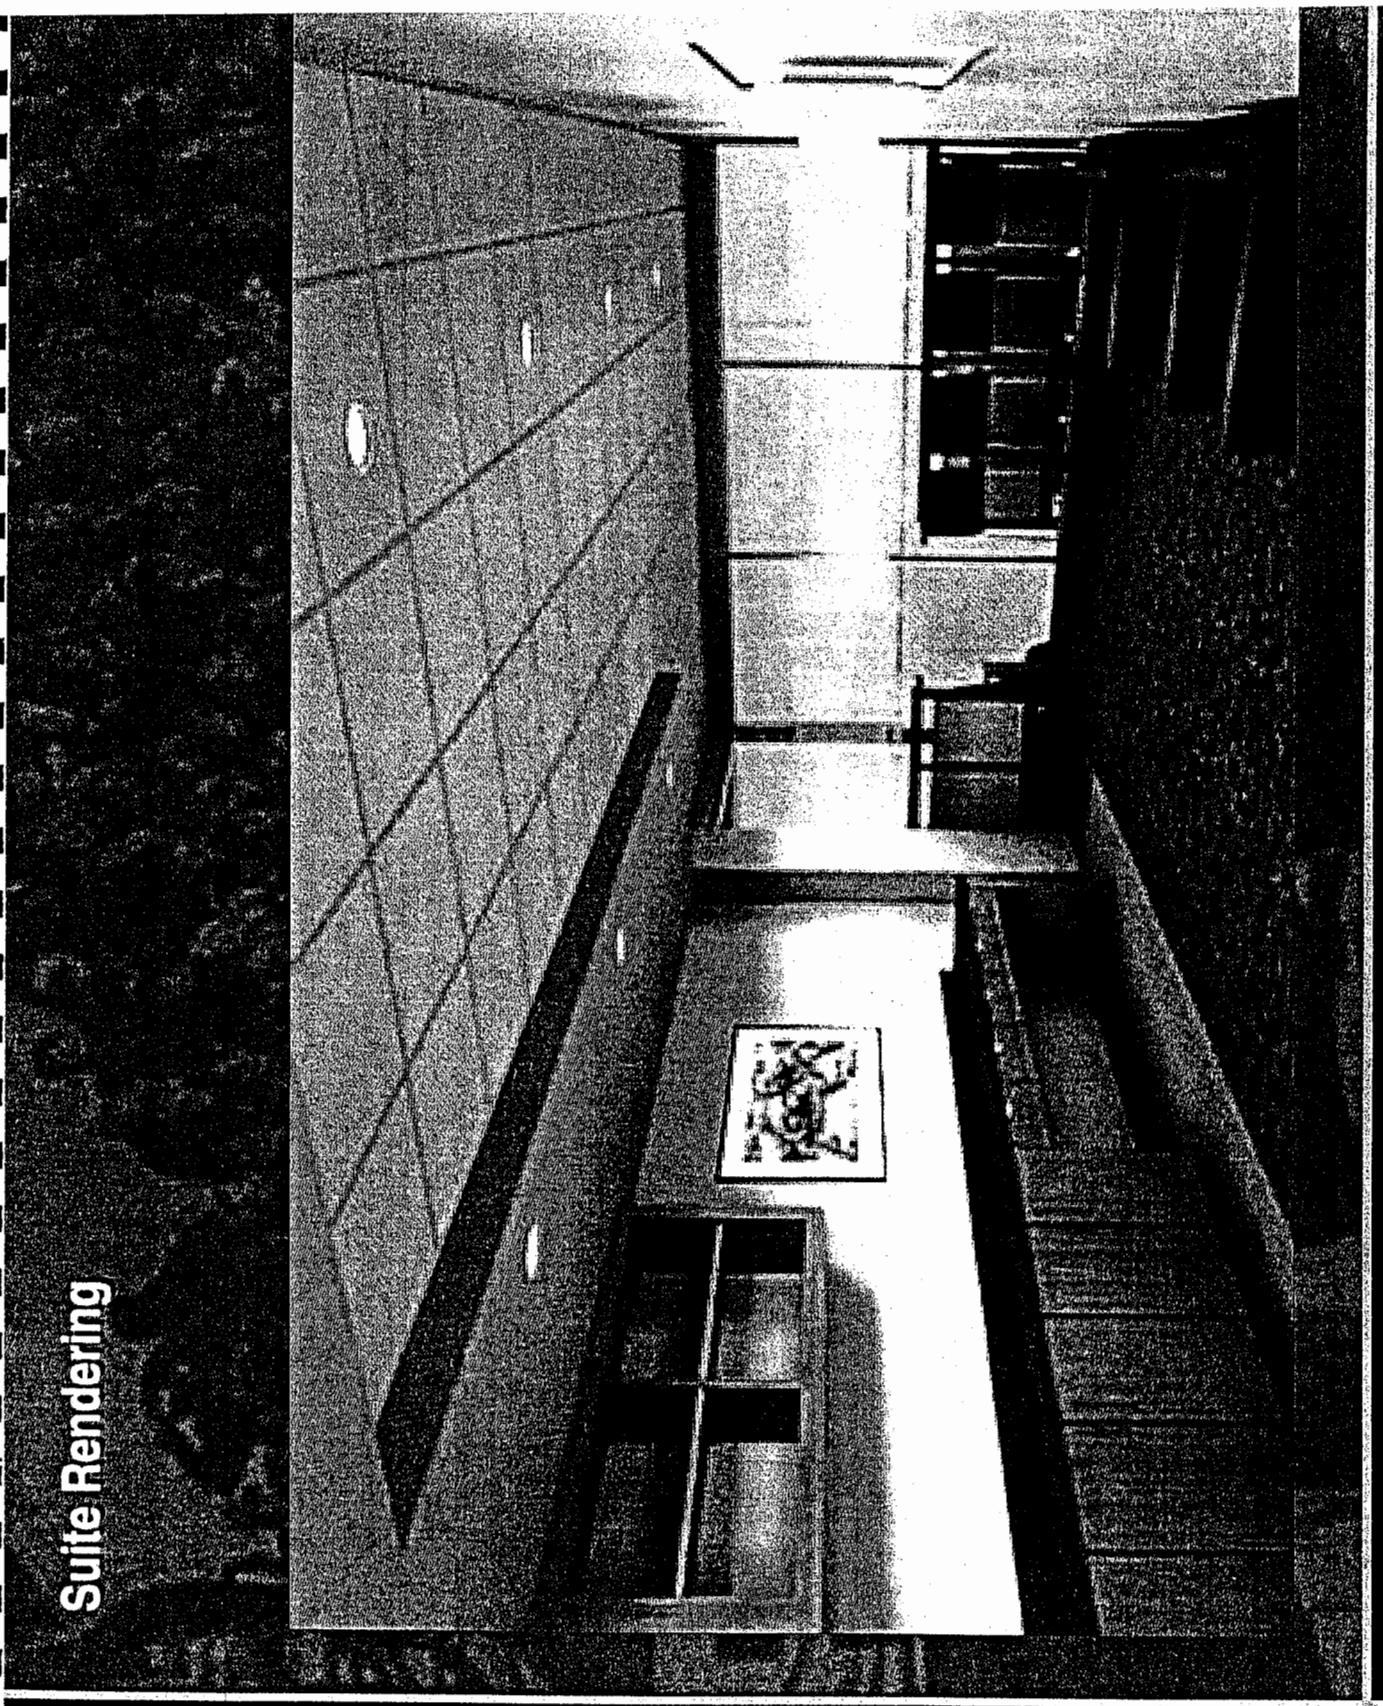

Suite Rendering

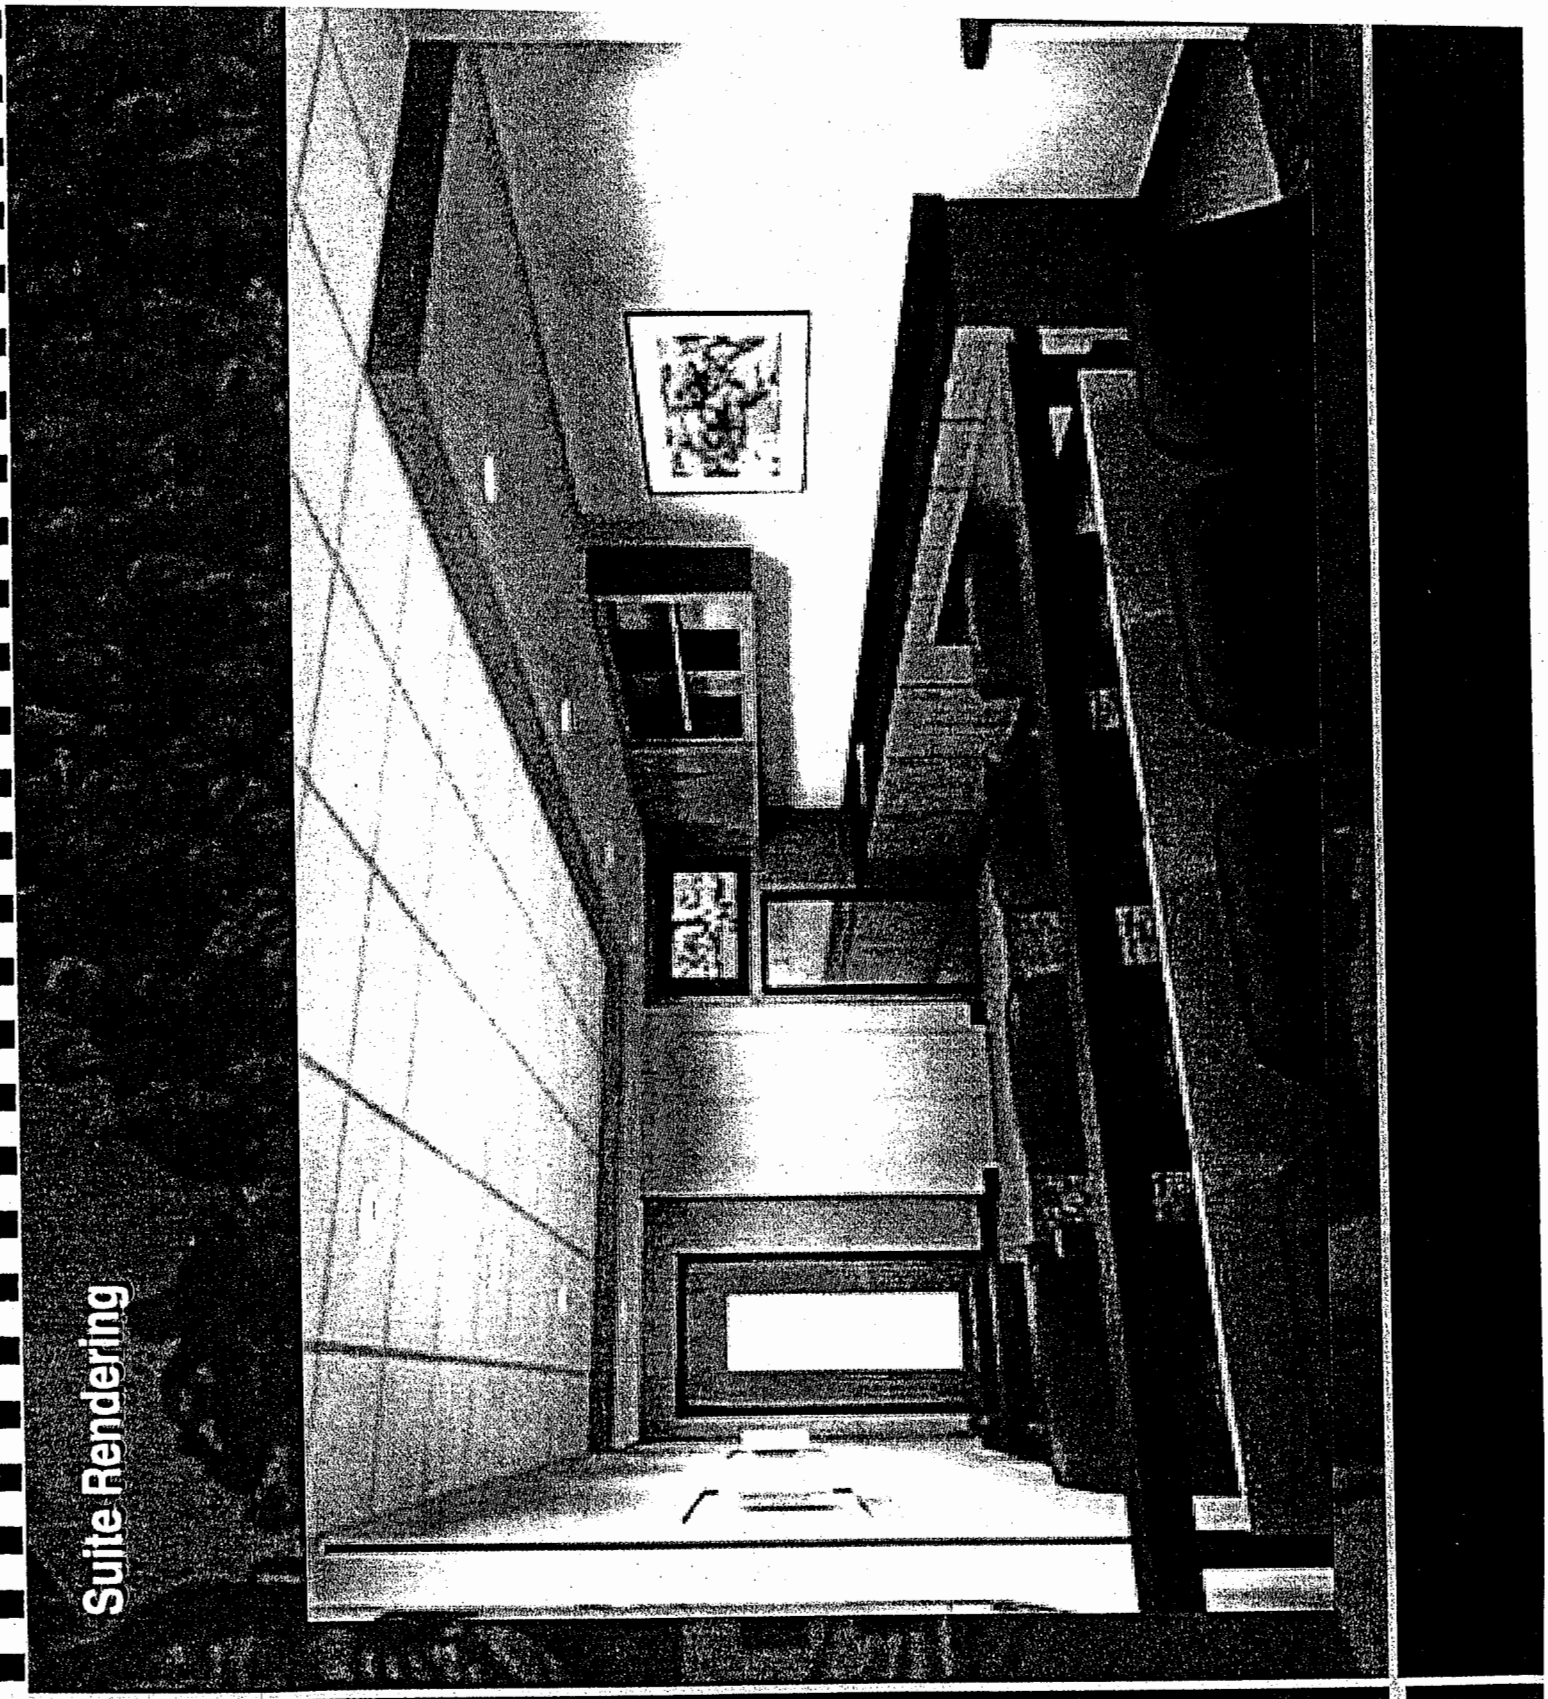

Suite Rendering

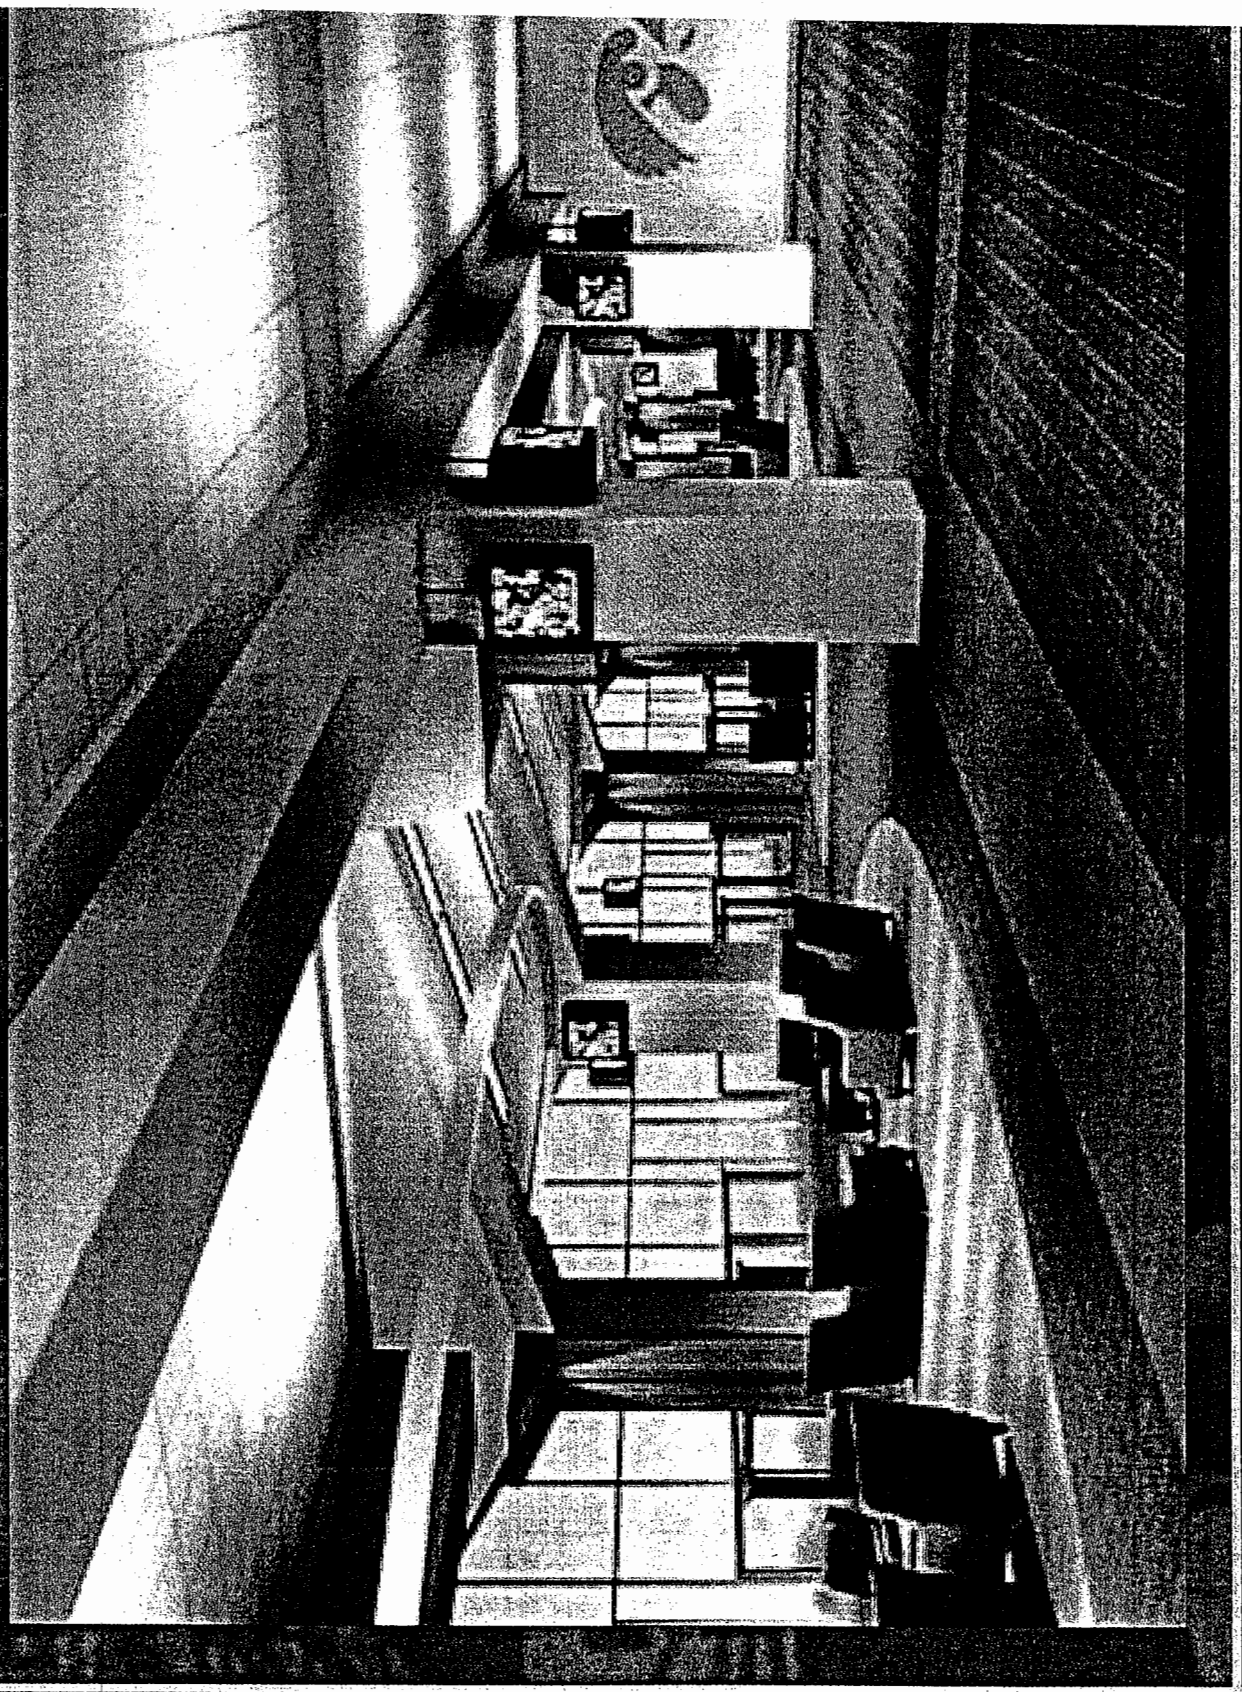

Rendering of Lounge for Outdoor Club Seats

East Concourse Plan

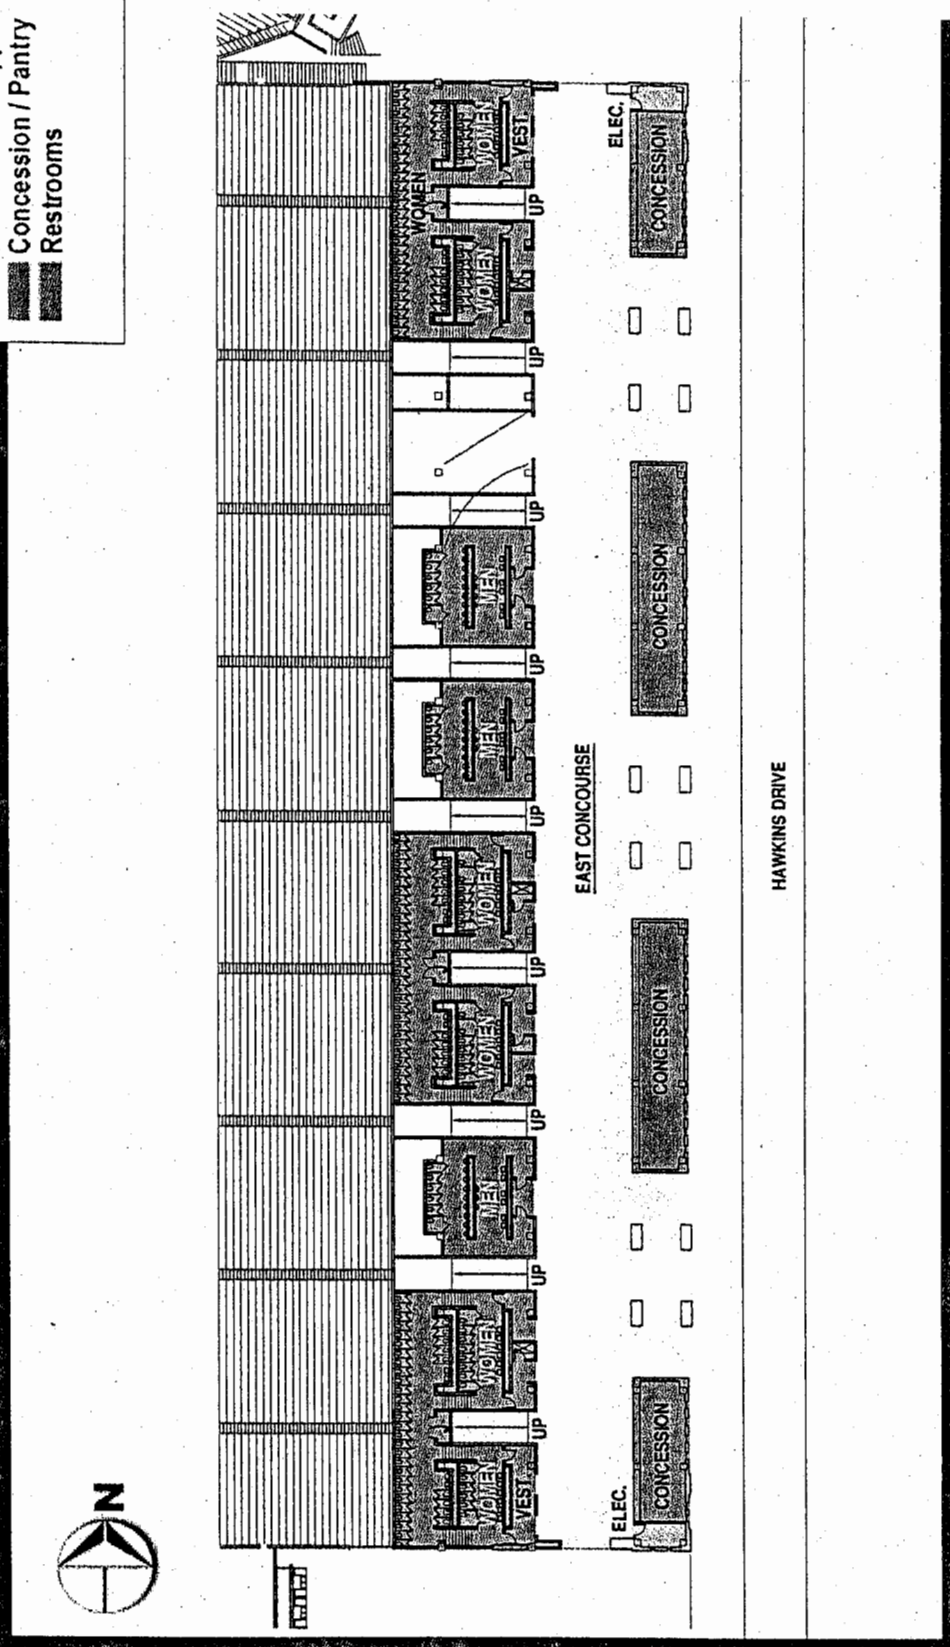

West Concourse Plan

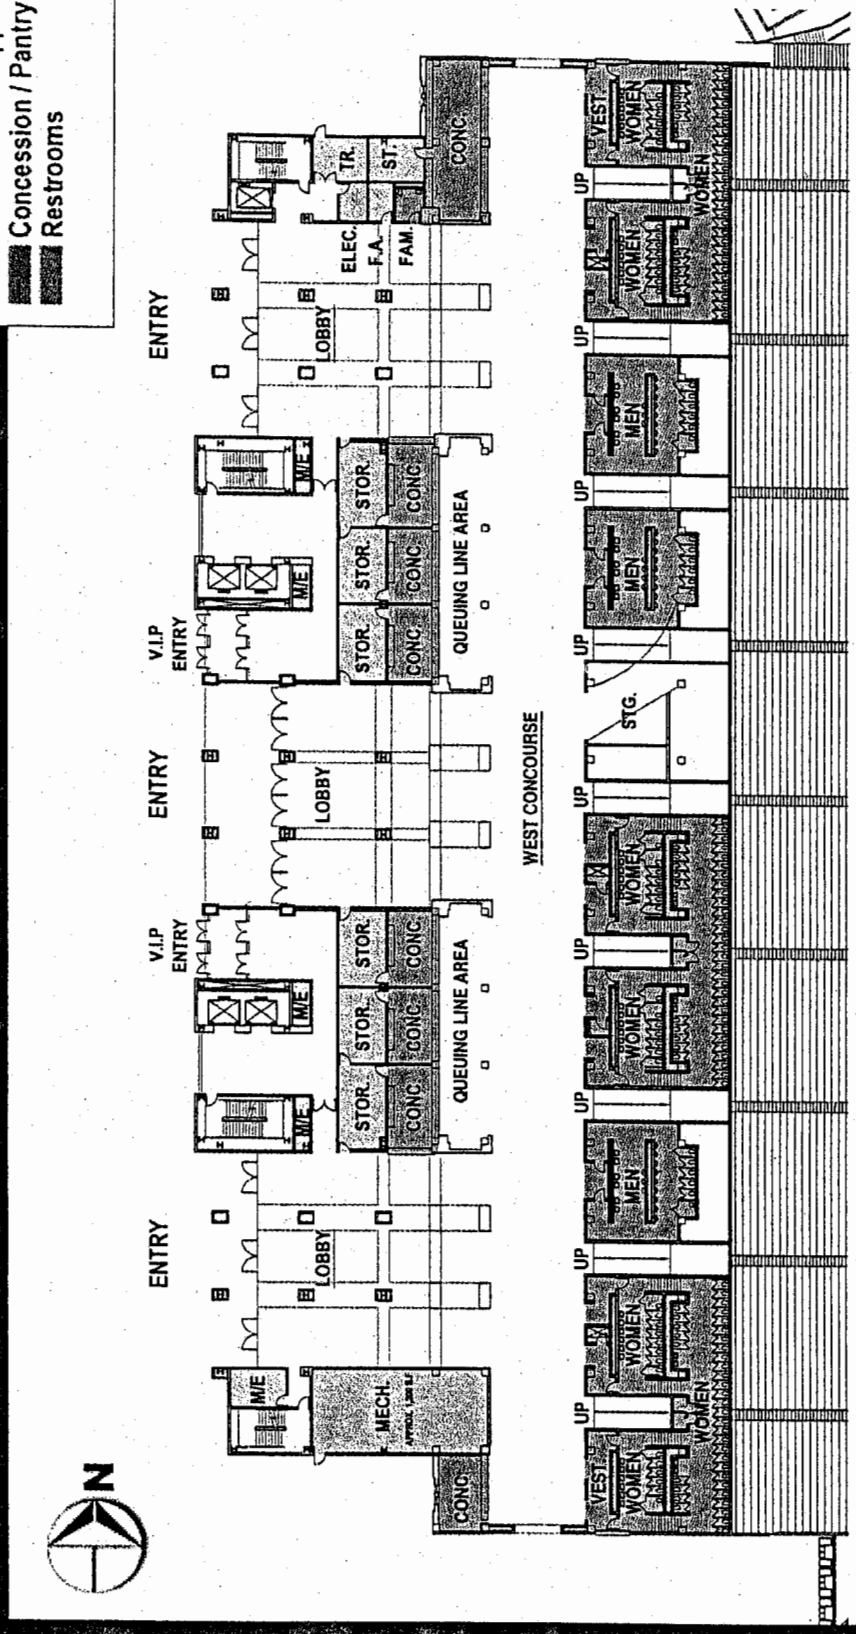

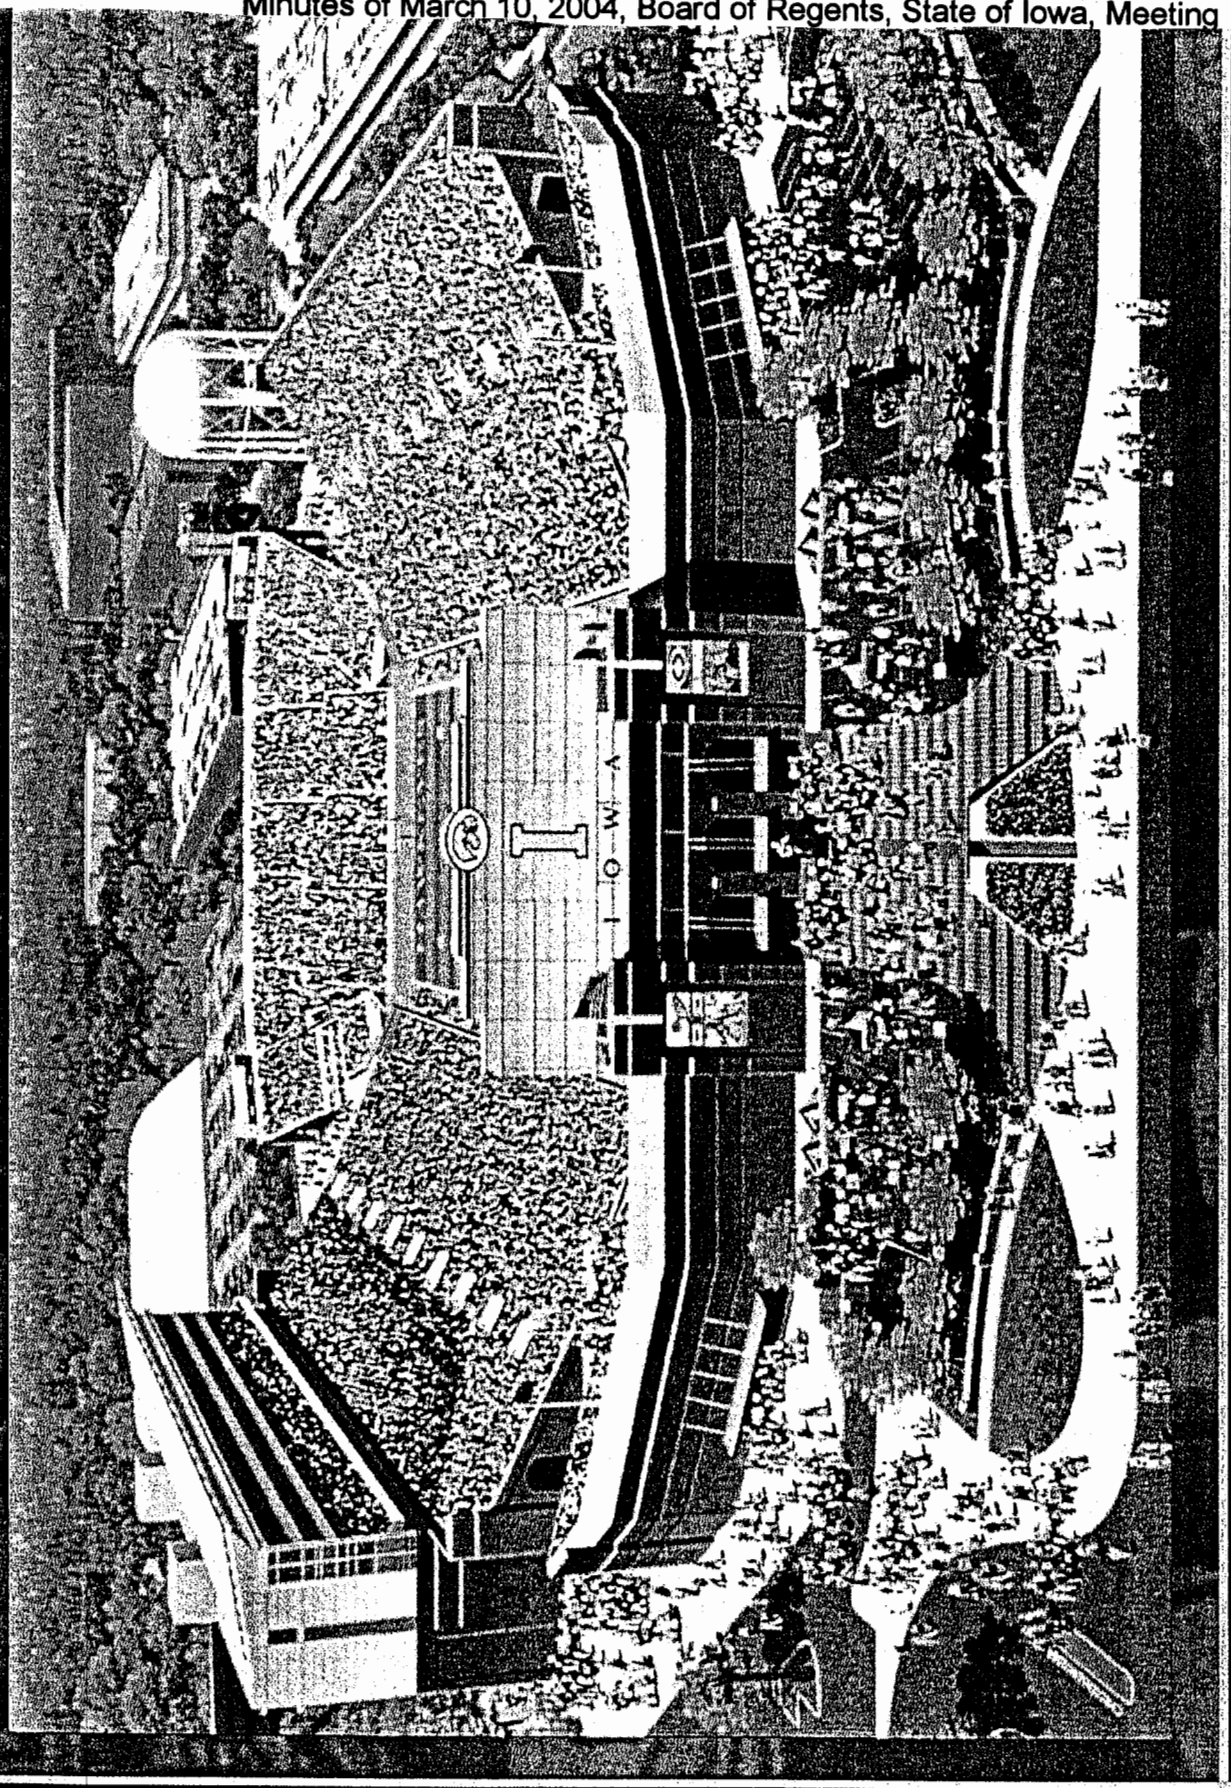
IOWA