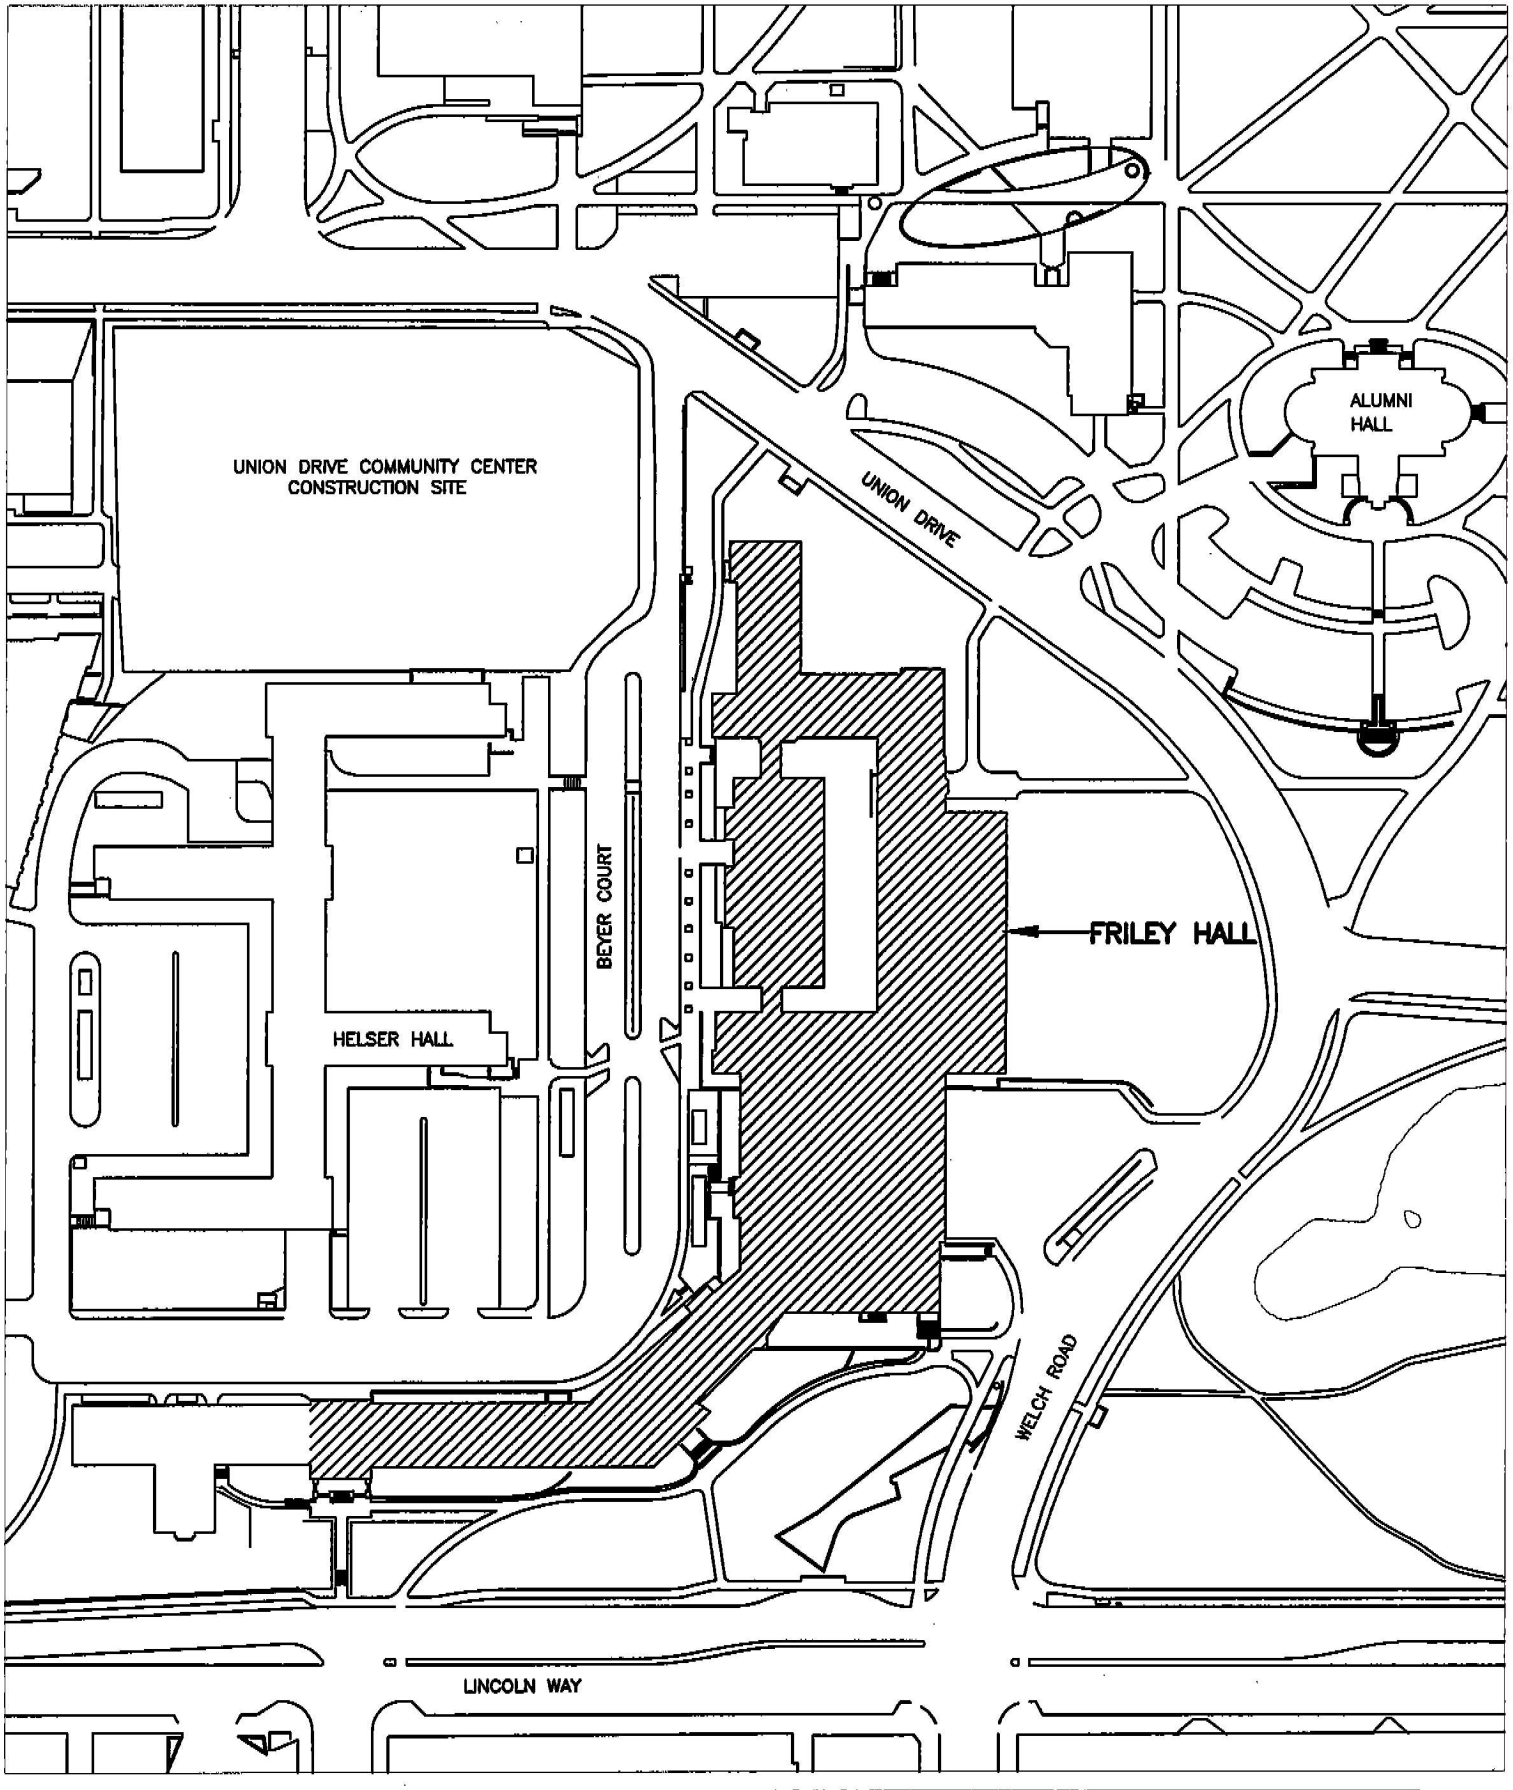

NORTH	FRILEY HALL RENOVATION	APPROVED BY:
		CHECKED BY:
		DESIGNED BY:
COMPLETED:		SCALE: Not to scale
ISSUED:	FACILITIES PLANNING AND MANAGEMENT	REQUEST NO.
DATE: December 17, 2002	IOWA STATE UNIVERSITY AMES, IOWA	SHEET NO. 1