Level Three Colloton Pavilion Pediatric Inpatient Wing

Proposed Schematic Plan

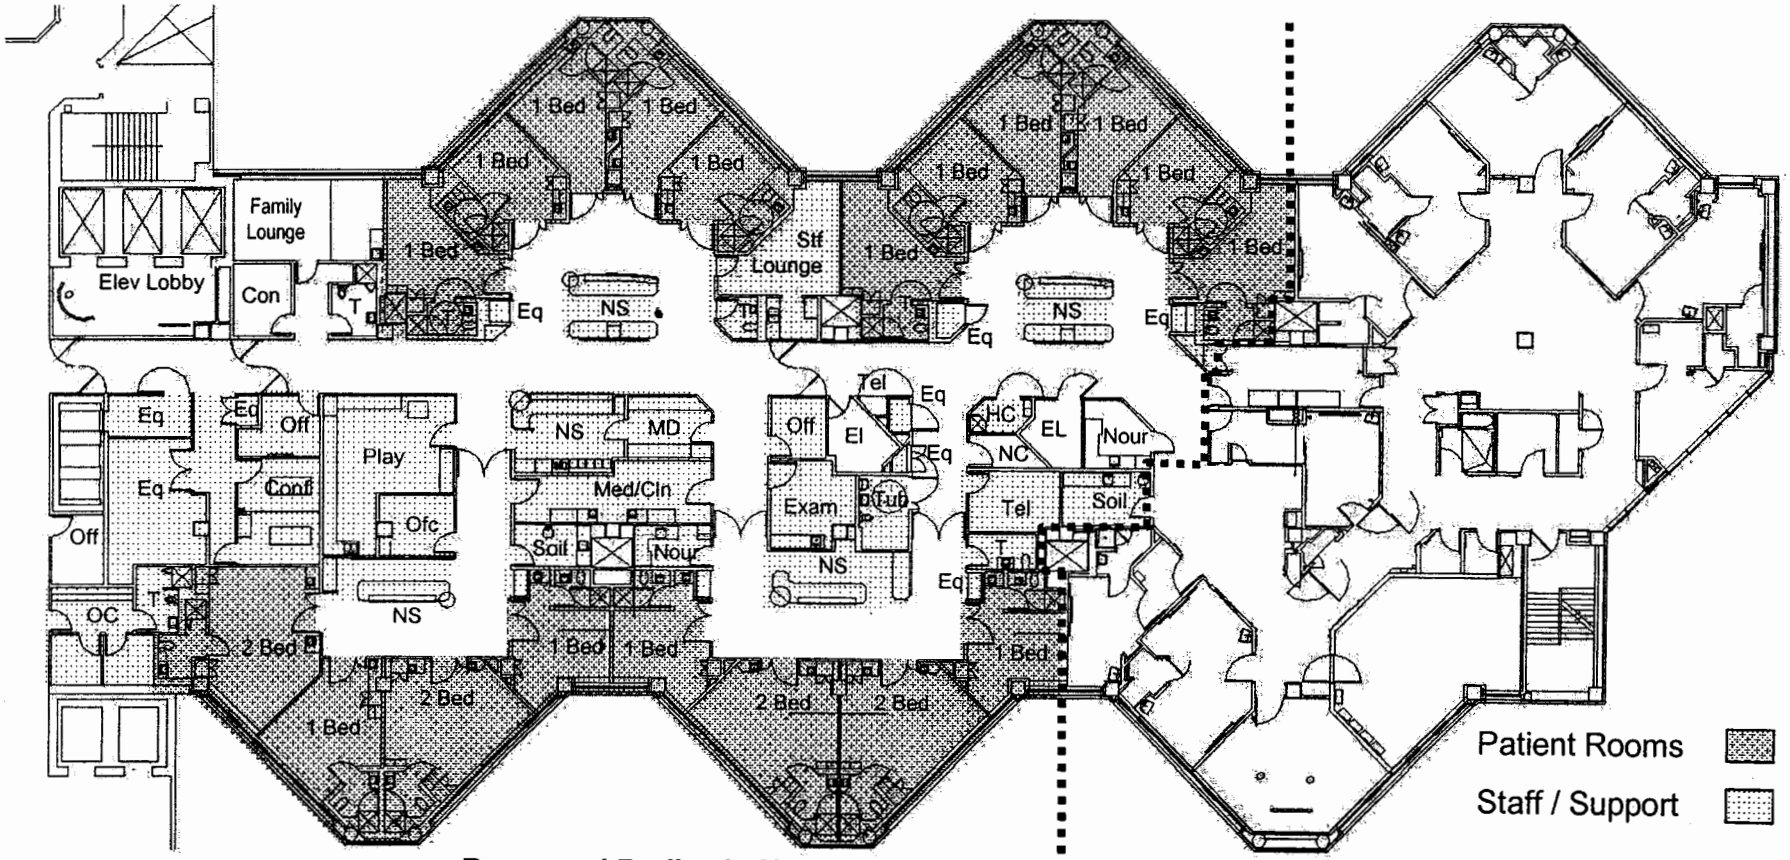

Proposed Pediatric Unit Configuration | Previously Renovated Pediatric Unit