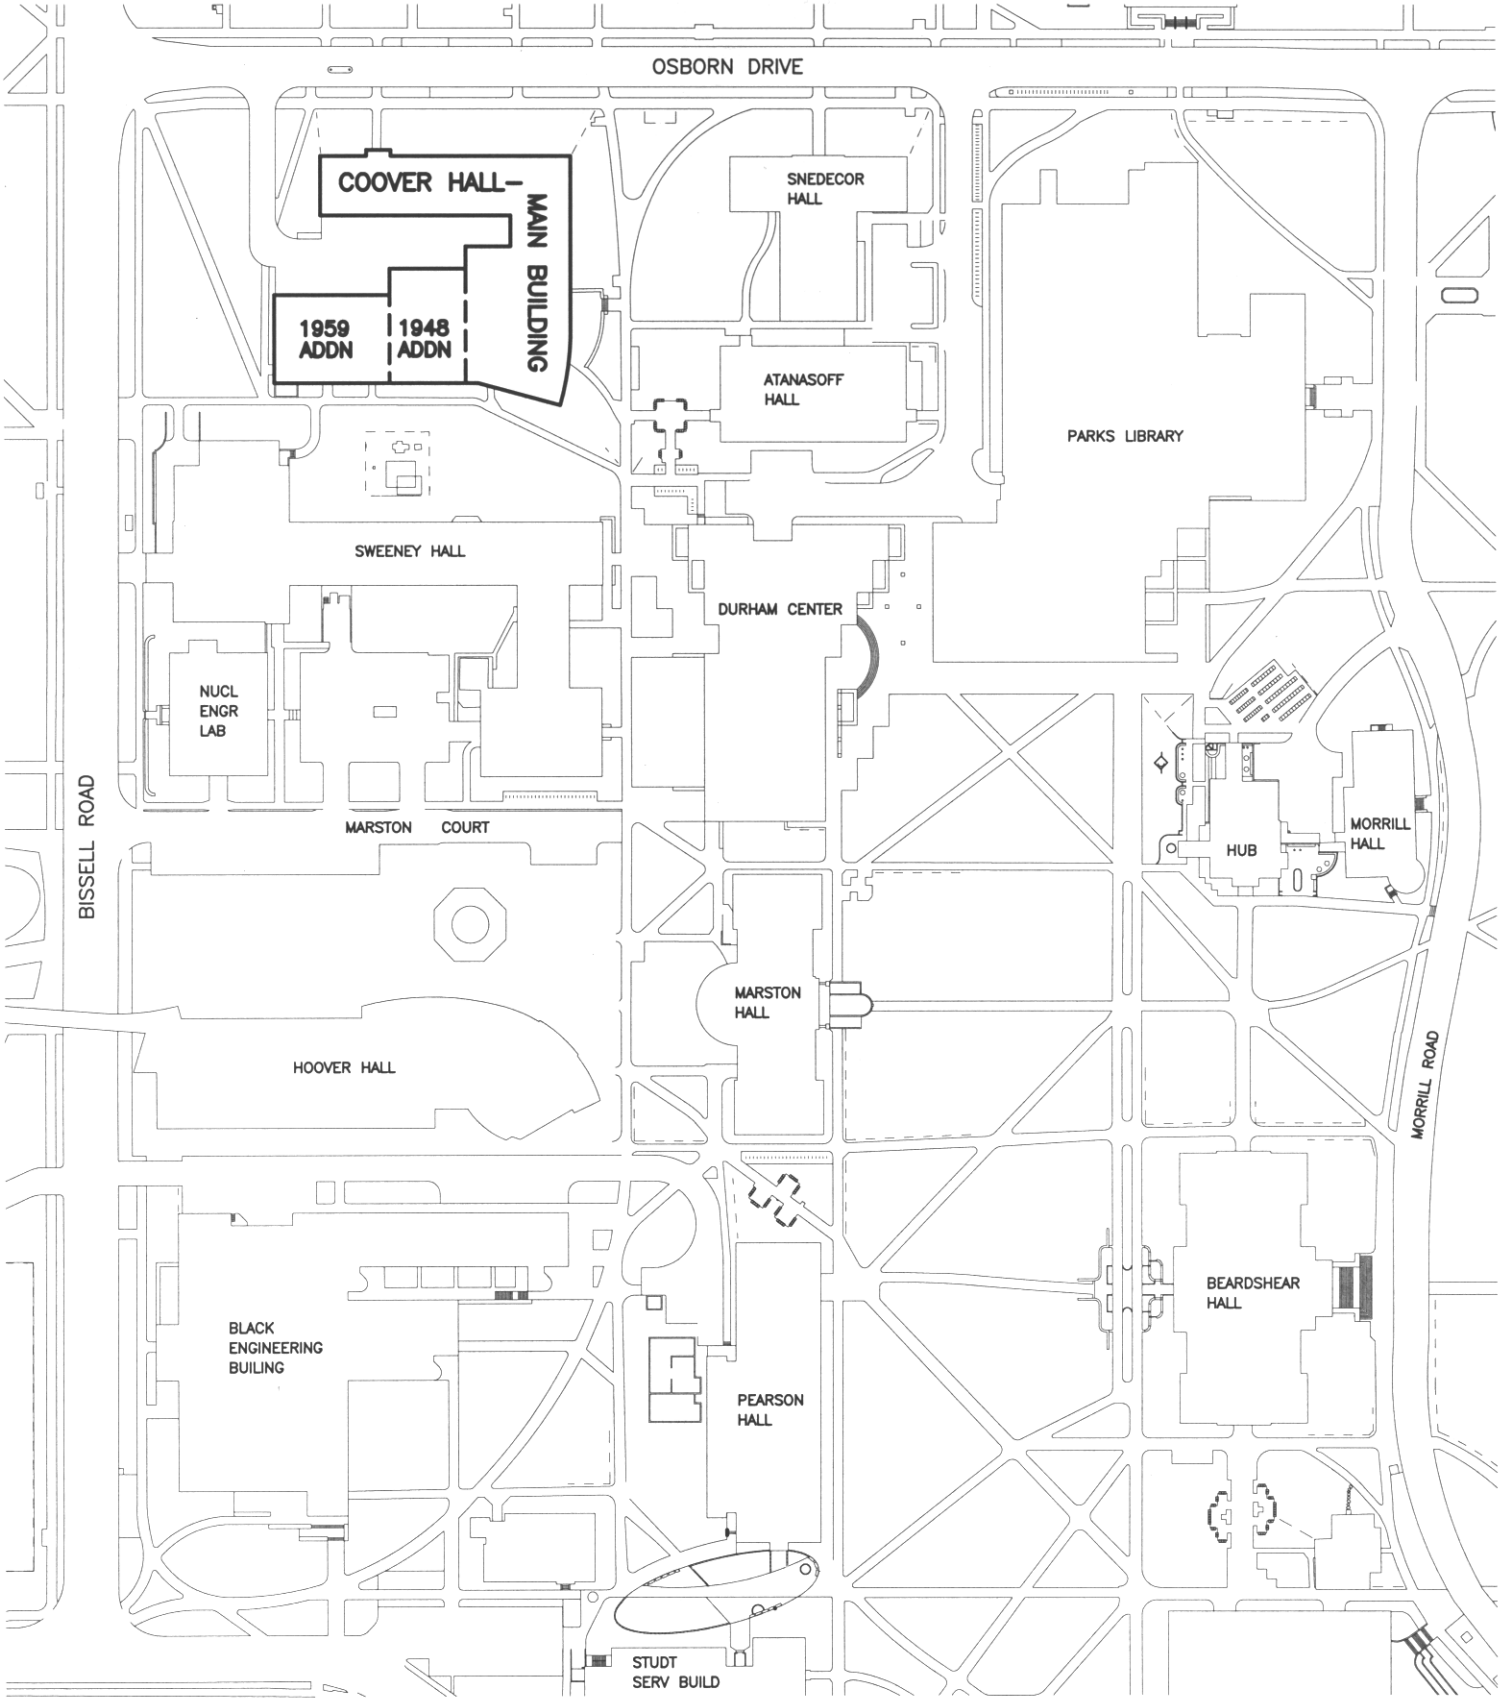

NORTH

REVISIONS:	COOVER HALL ADDITION AND RENOVATION	APPROVED BY:
		CHECKED BY:
		DESIGNED BY:
COMPLETED:		SCALE: Not to scale
ISSUED:	FACILITIES PLANNING AND MANAGEMENT	REQUEST NO.