Schematic Design

North Elevation – North Addition Levels 3-9

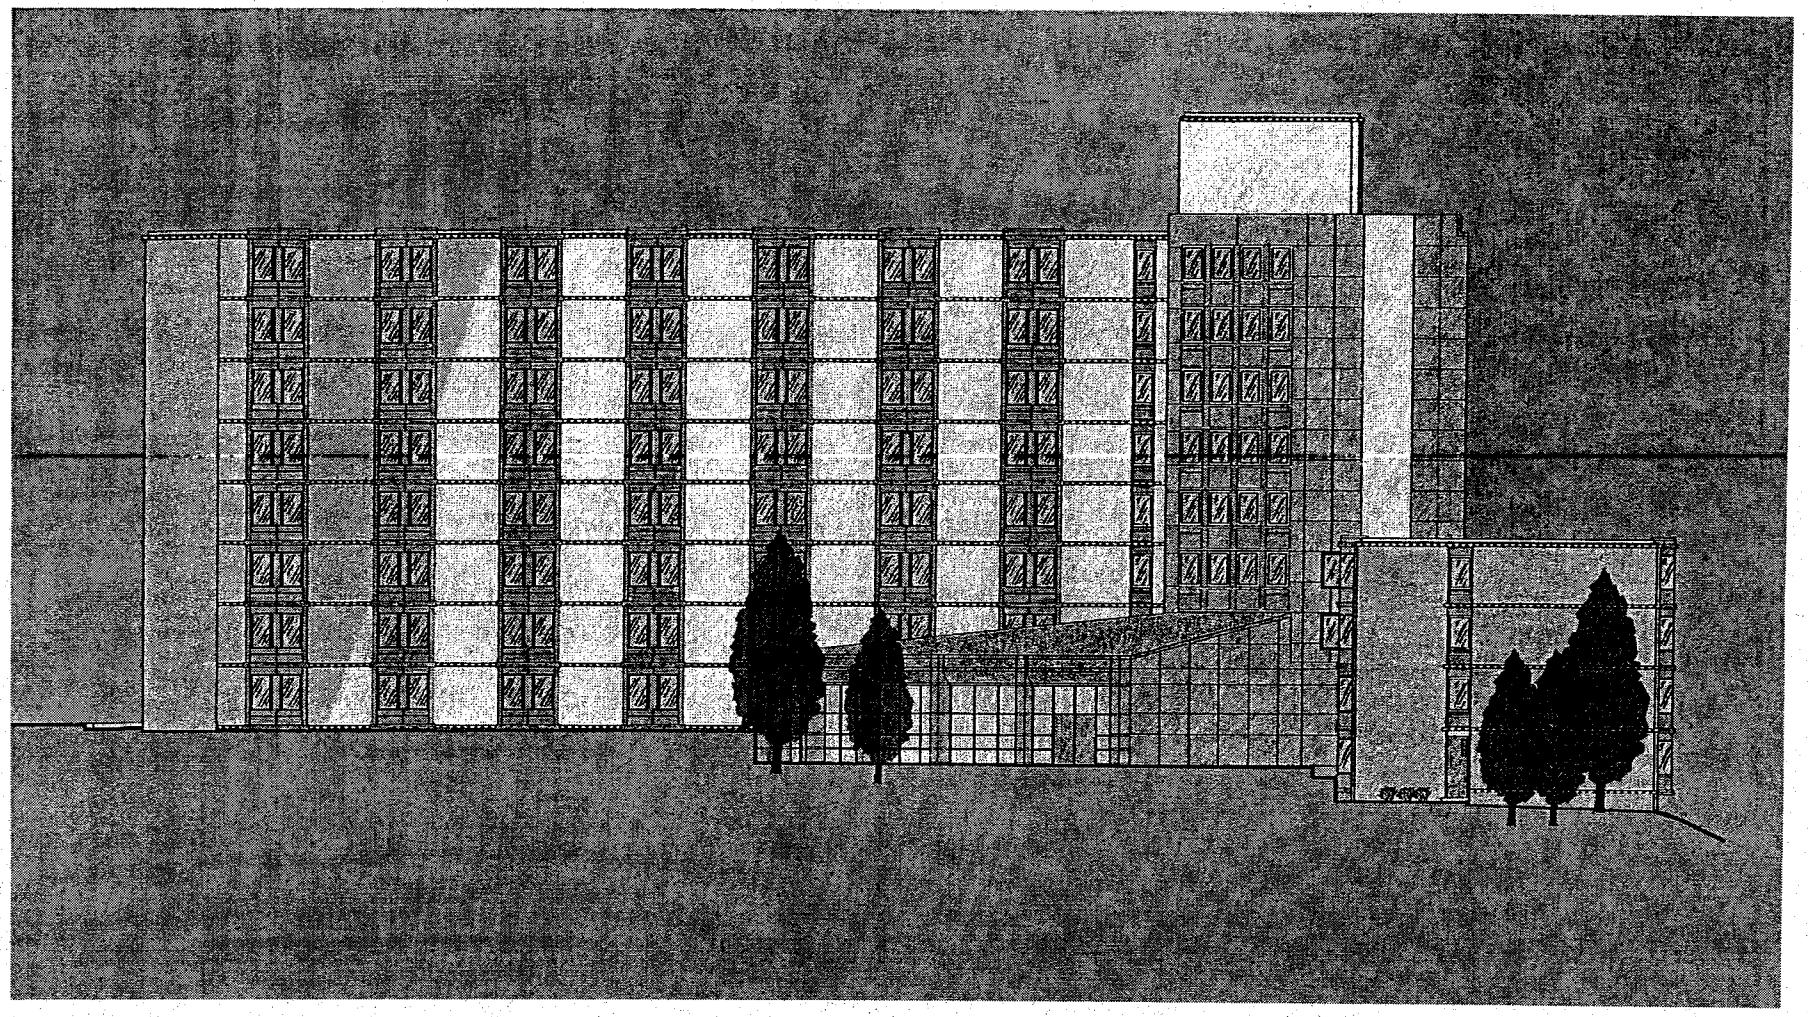

Attachment C