# Current Design Solution

## North Elevation – North Addition Levels 3-9 Removed

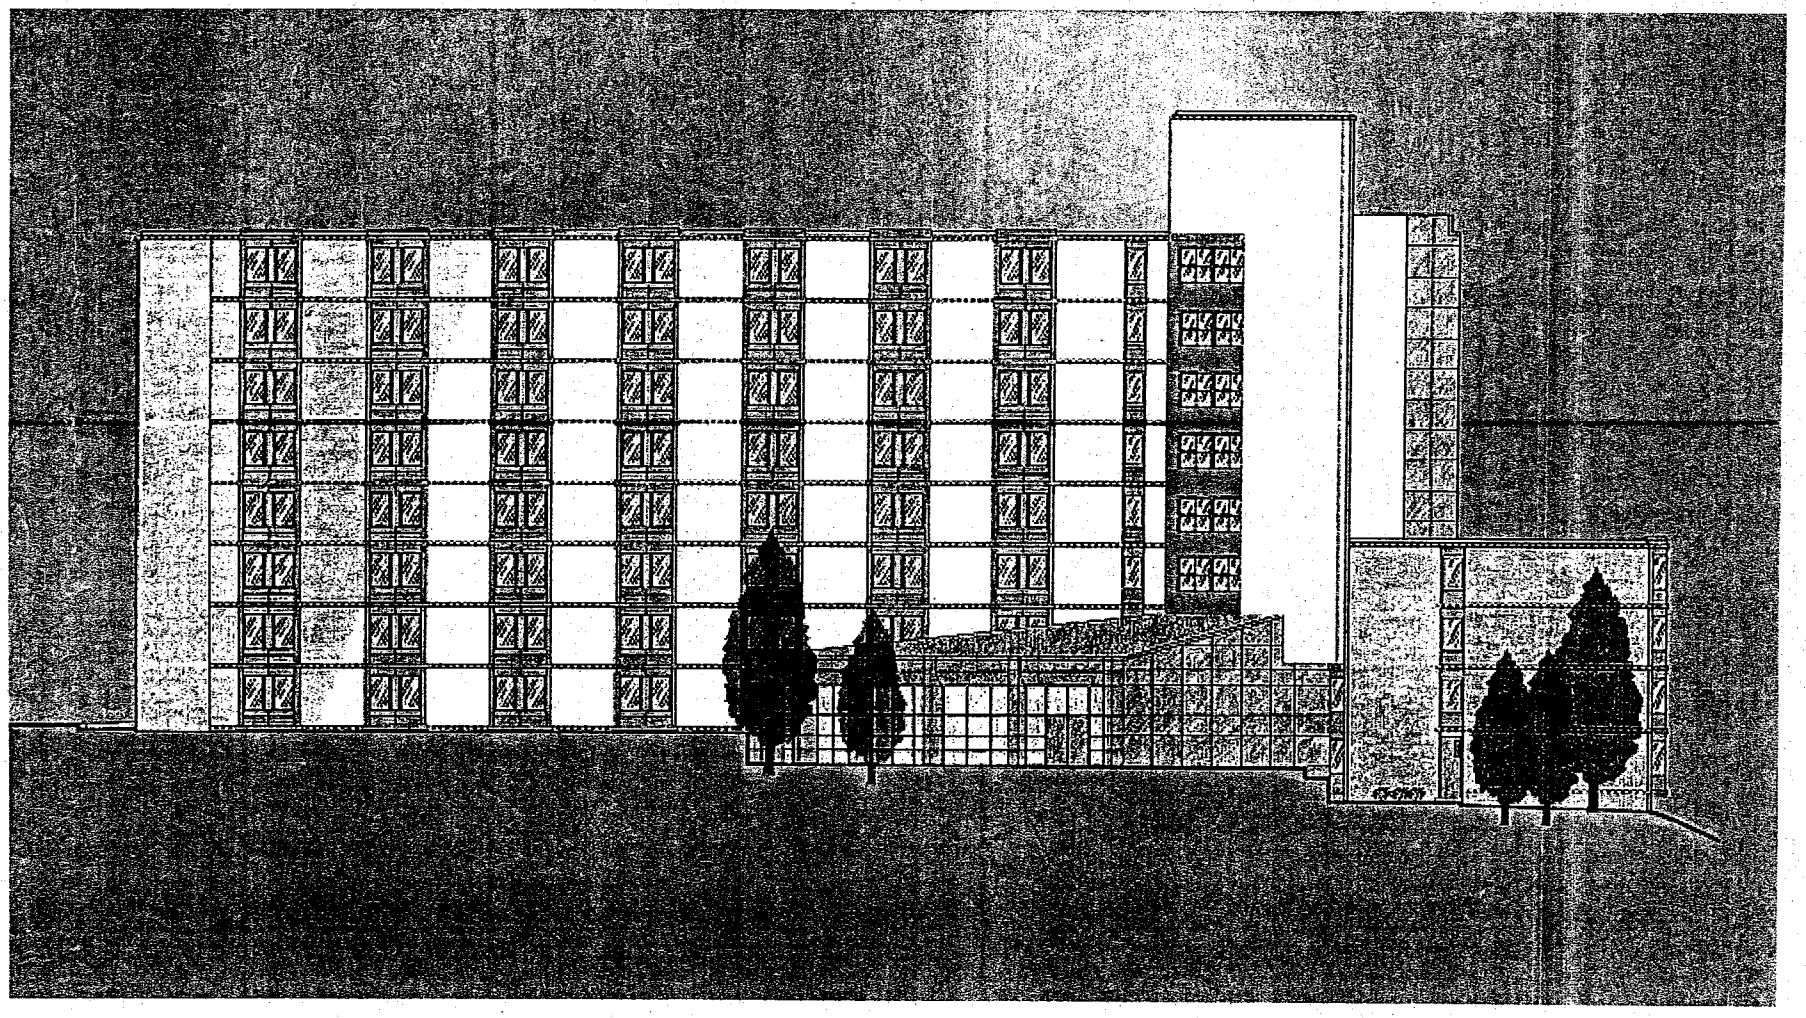

Attachment D